



CKSTAGE AND
XIT

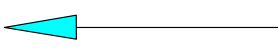


AGE AND
OCK


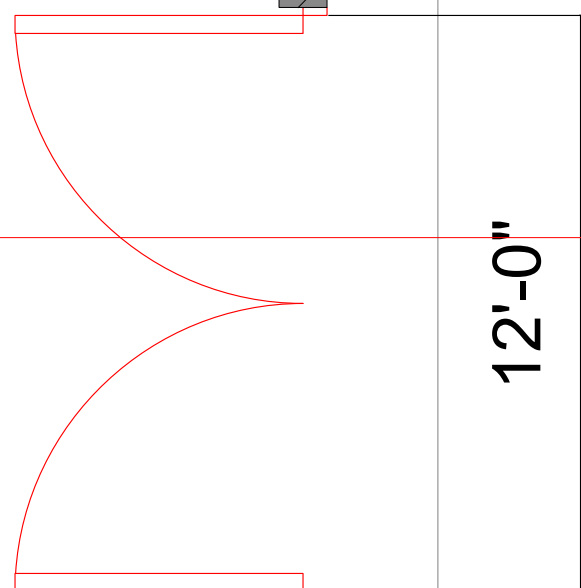


12'-0"

TO BACKSTAGE

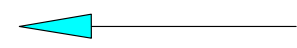


TO LOBBY

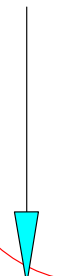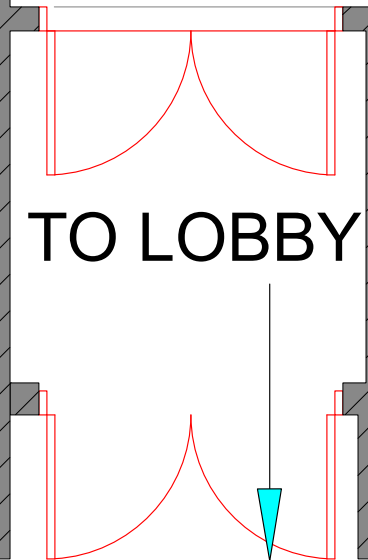

43'-7"


9'-6"


TO LOBBY

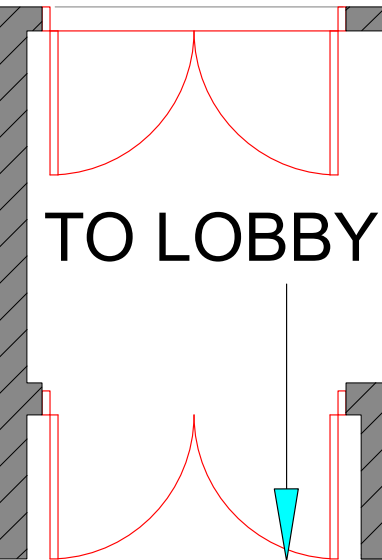


59'-9"

69'-7"

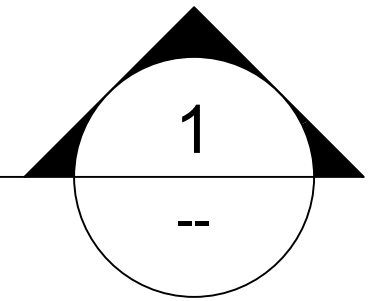


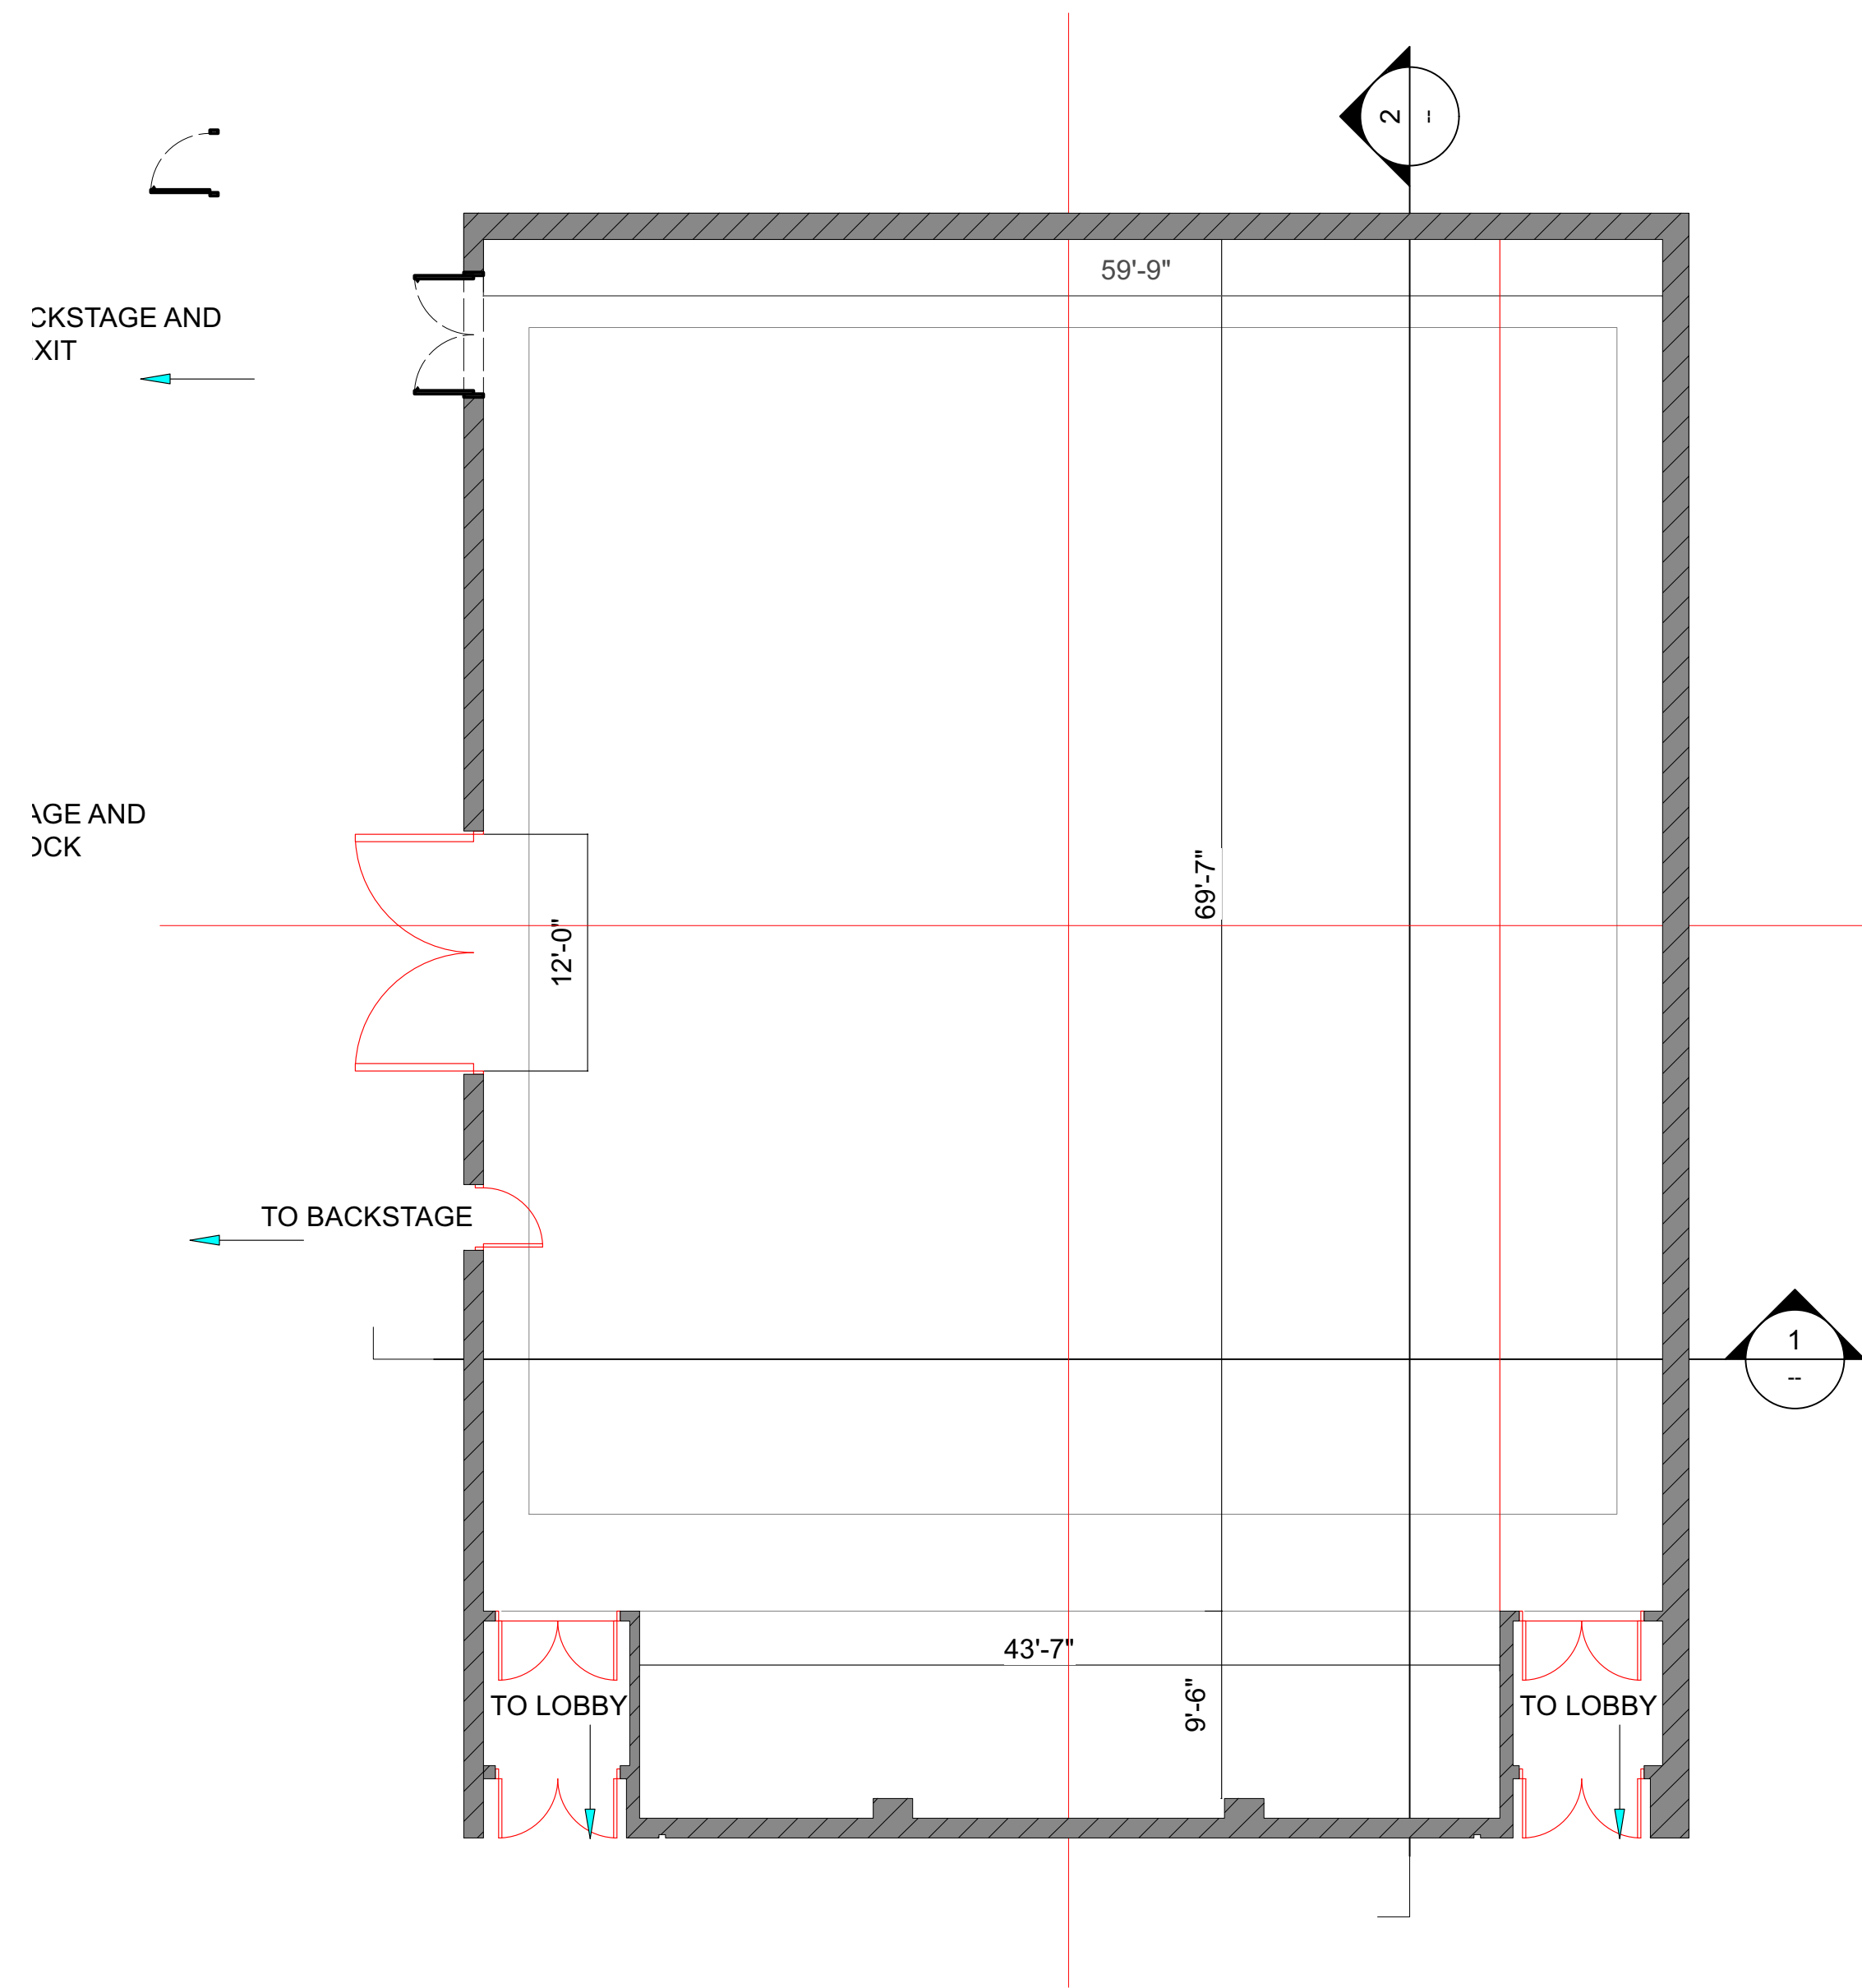


1 GROUND PLAN
1/8" = 1'-0"

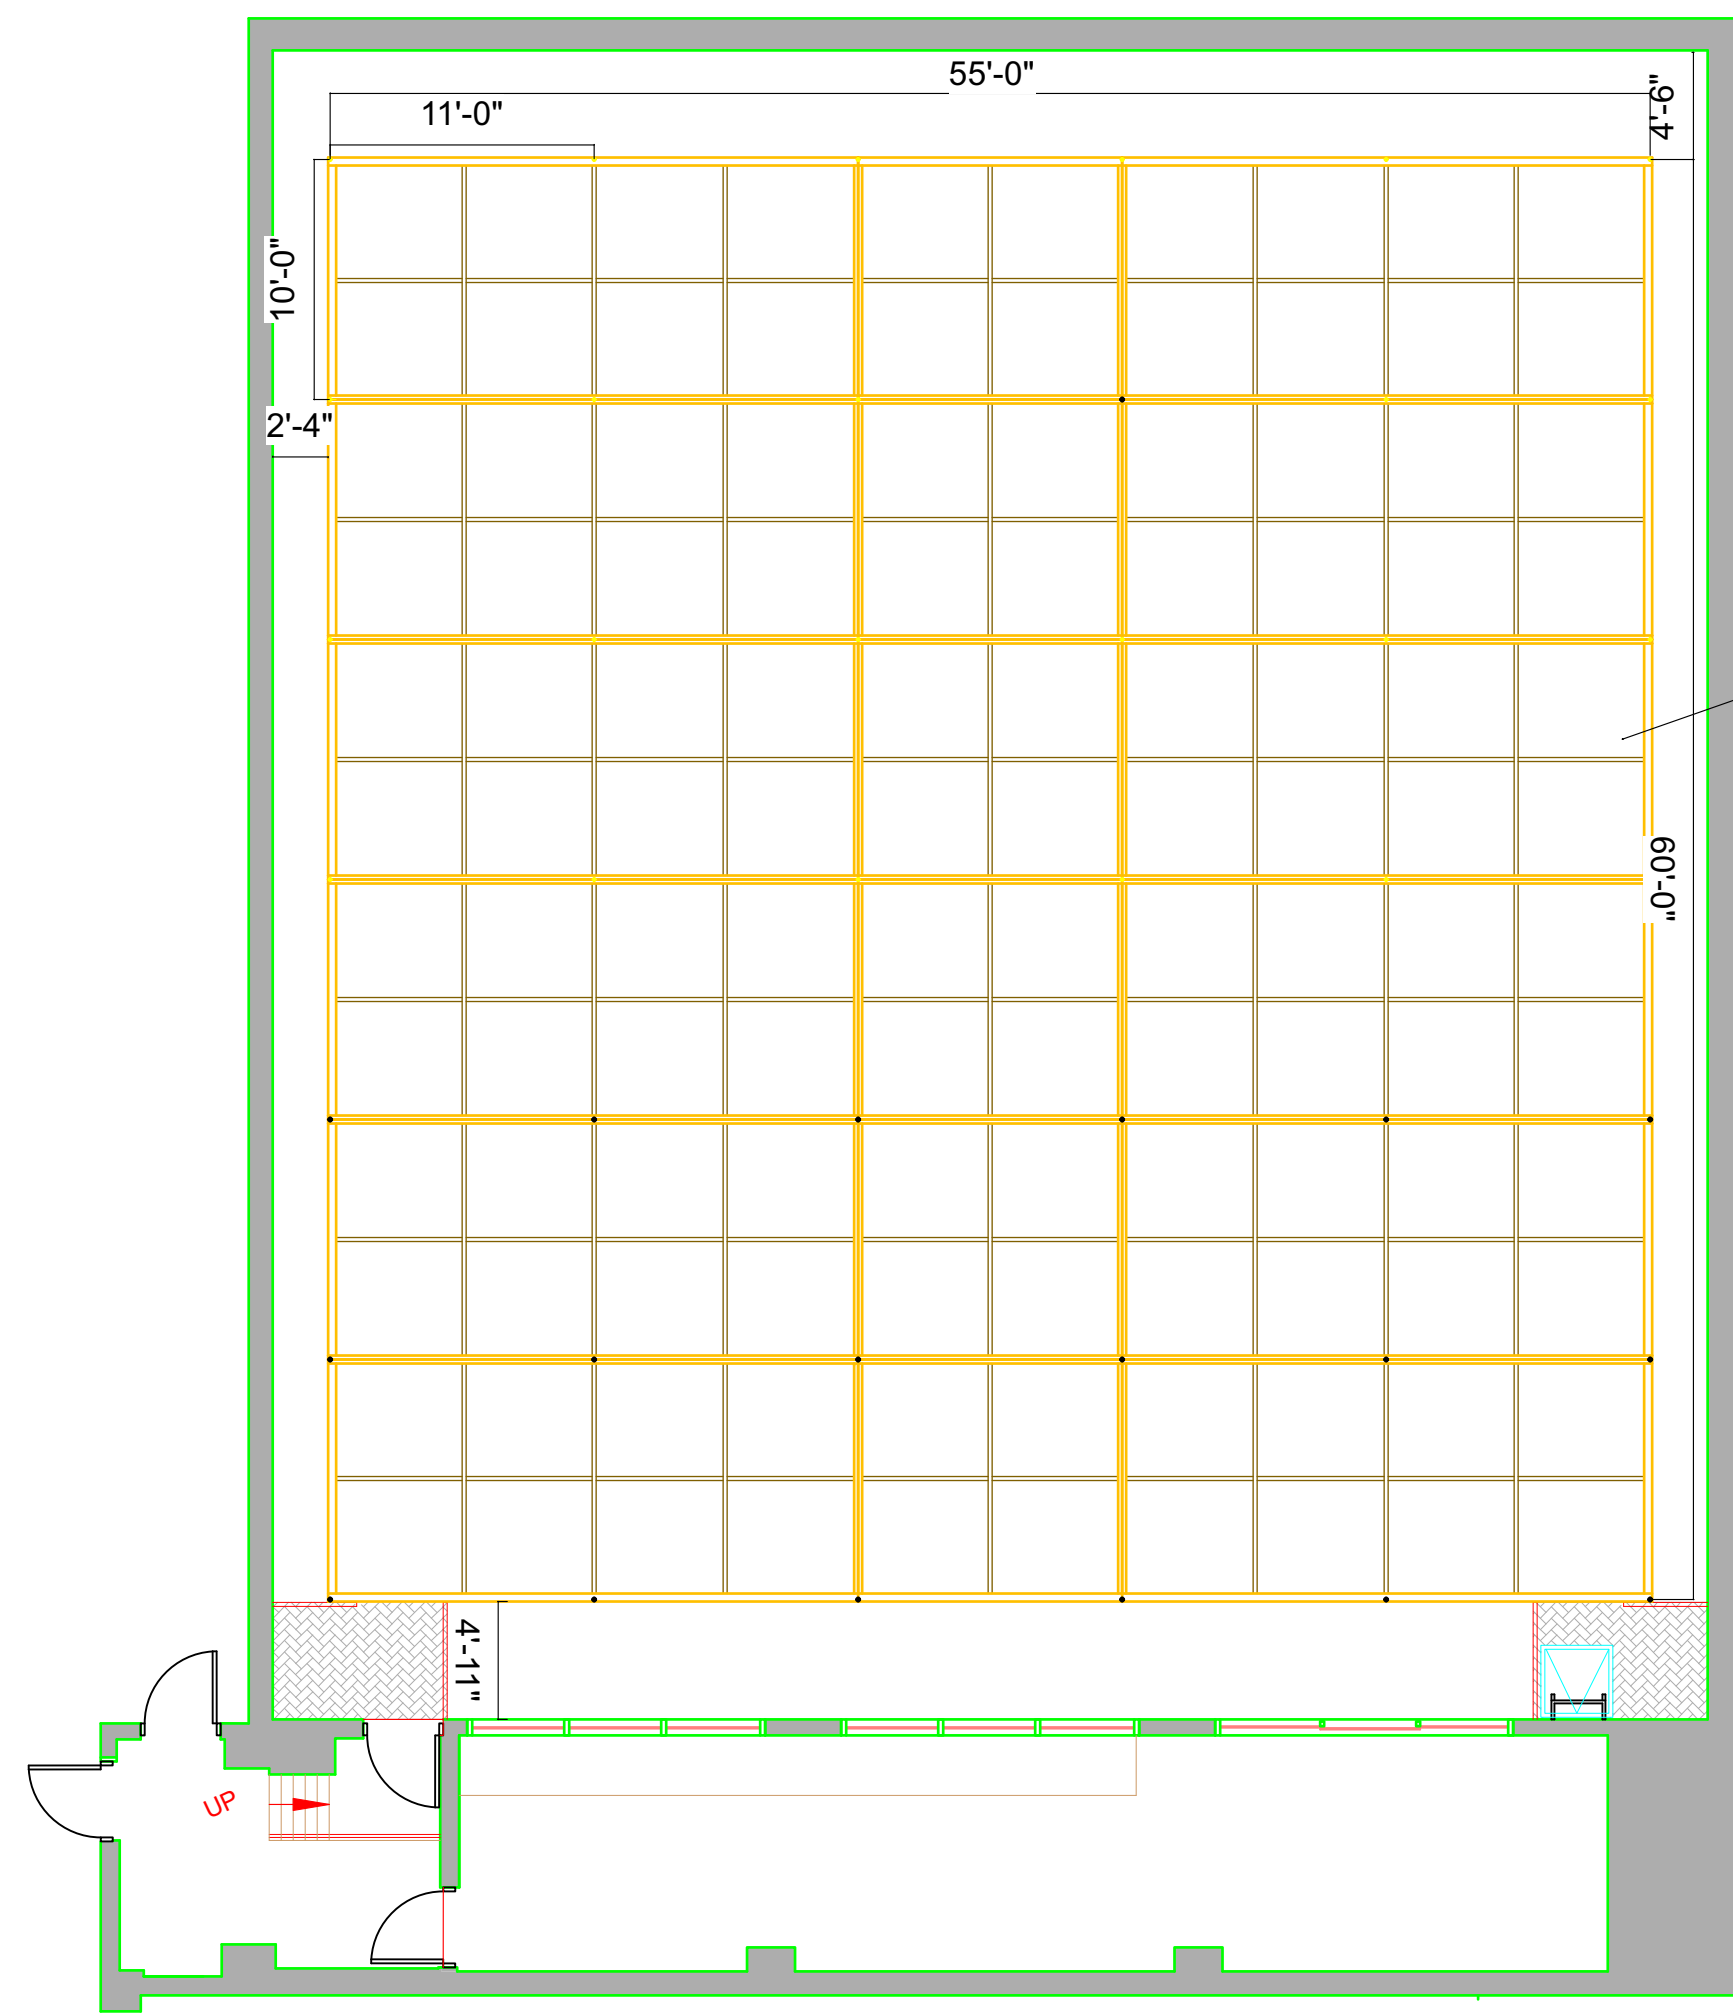


1 TENSION GRID PLAN
1/8" = 1'-0"

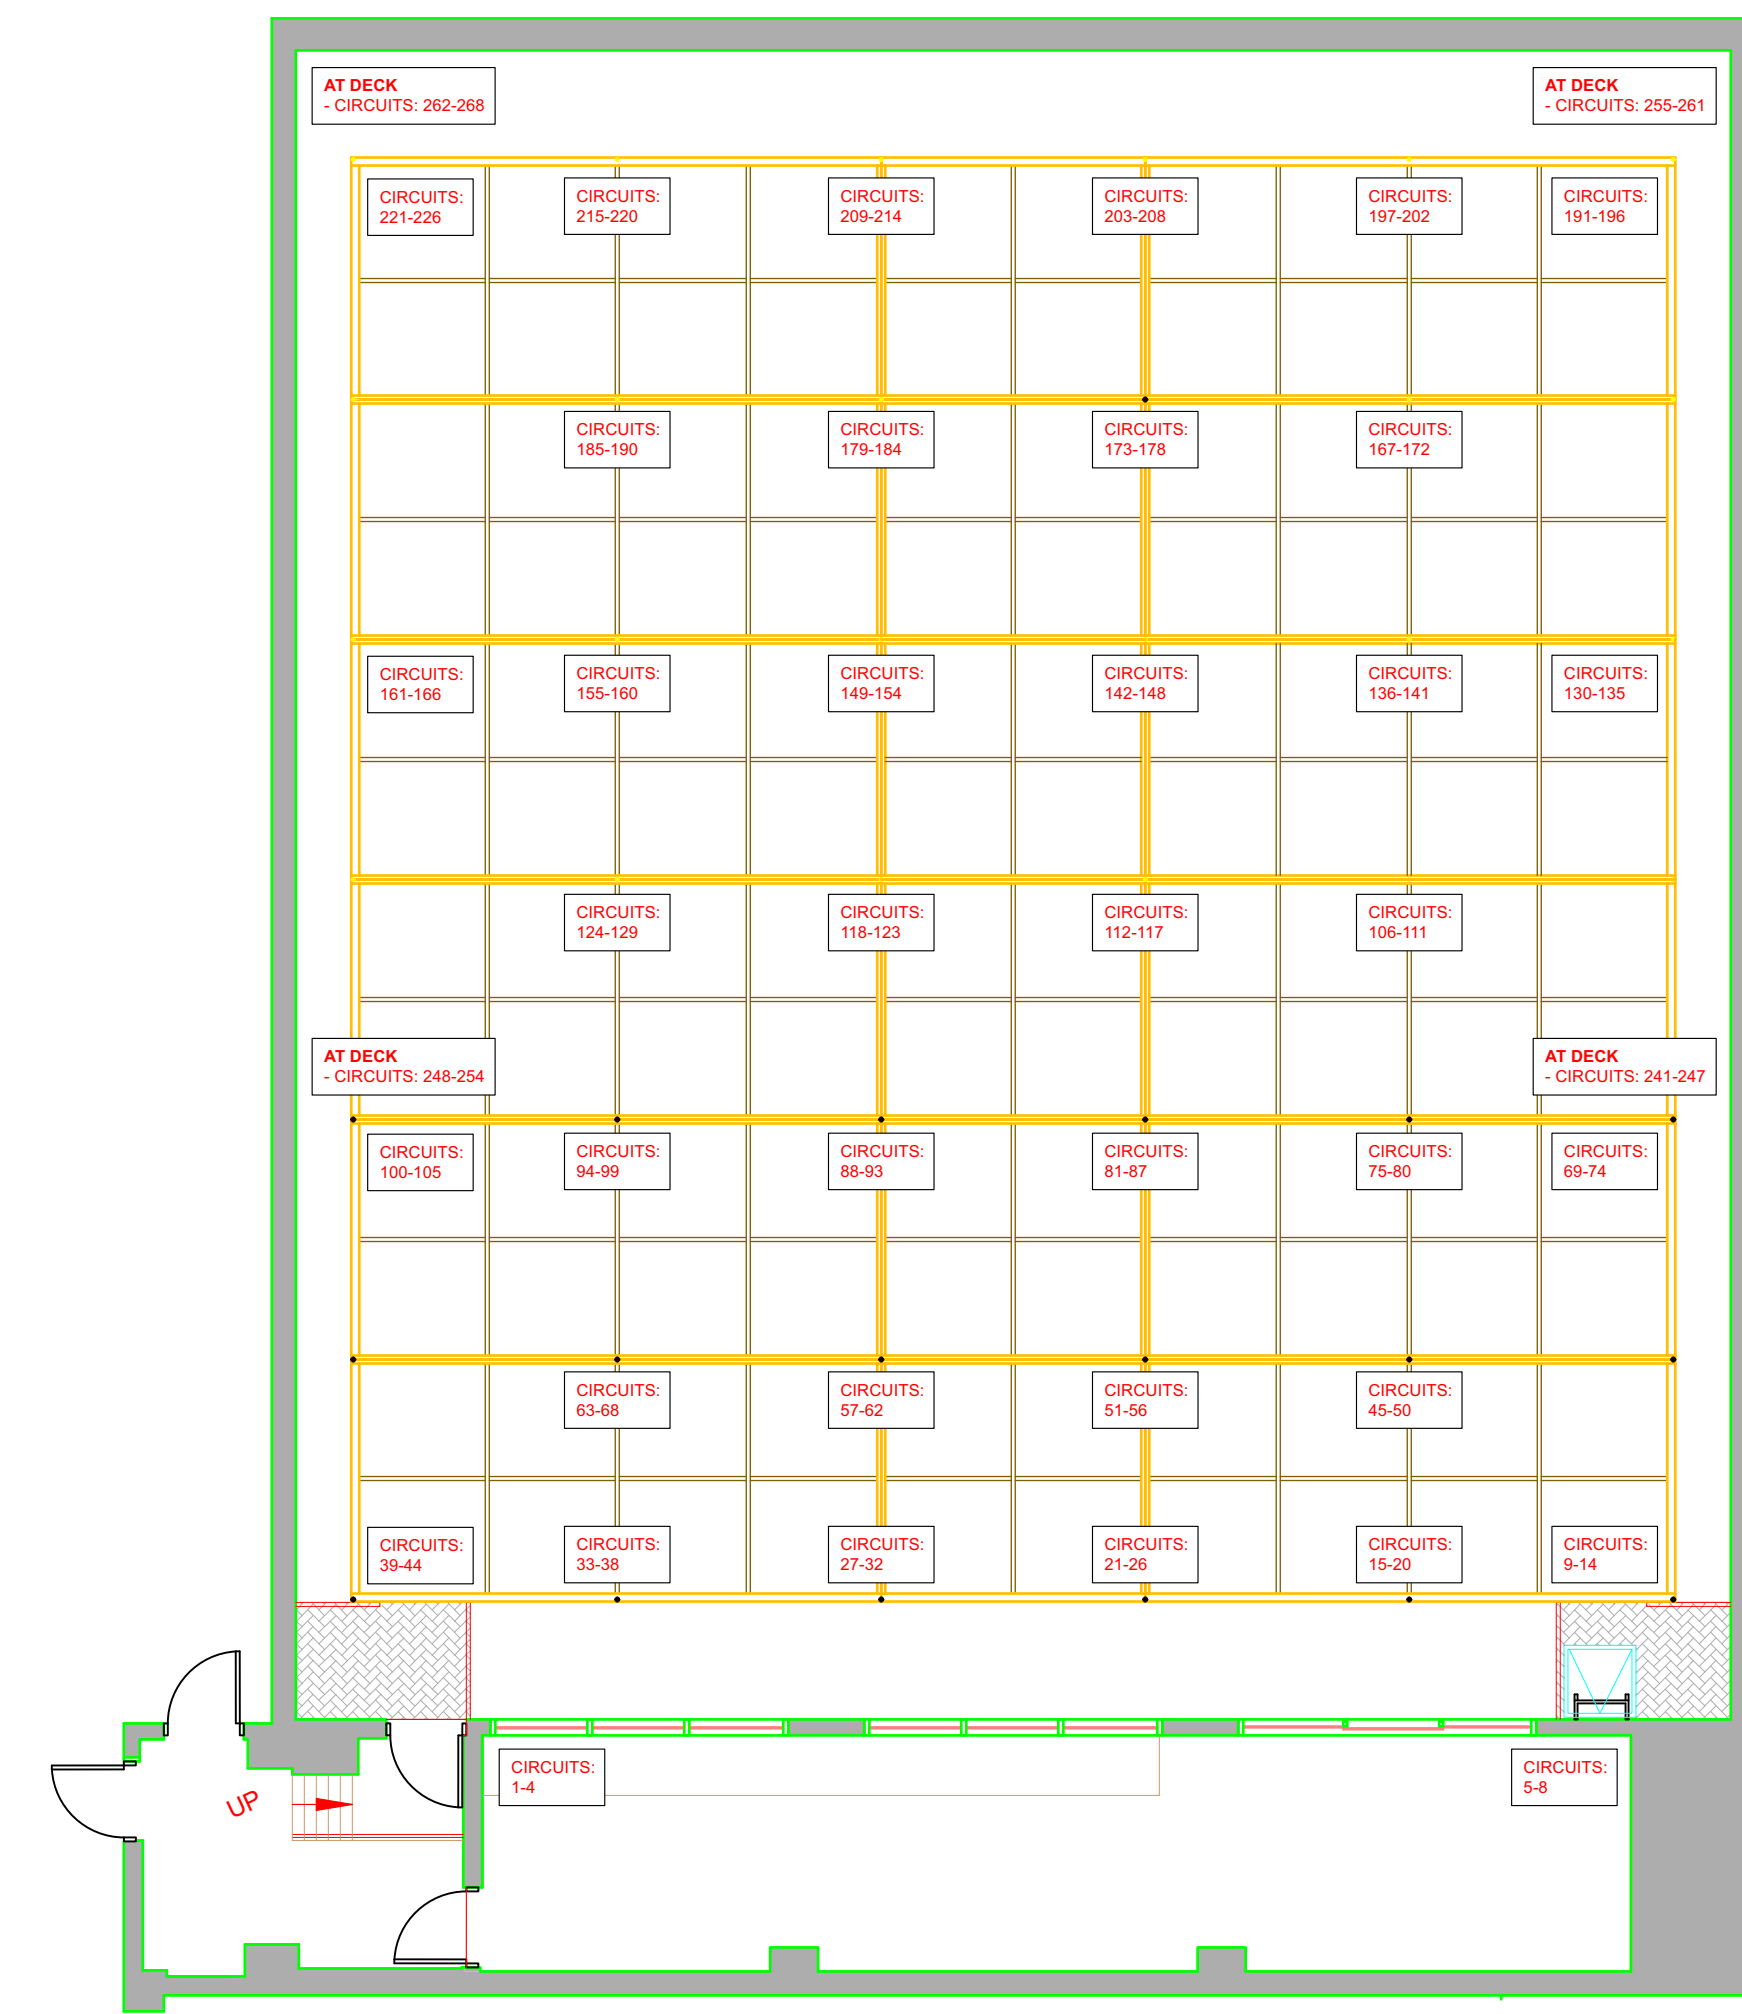


1 LIGHTING PLAN
1/8" = 1'-0"

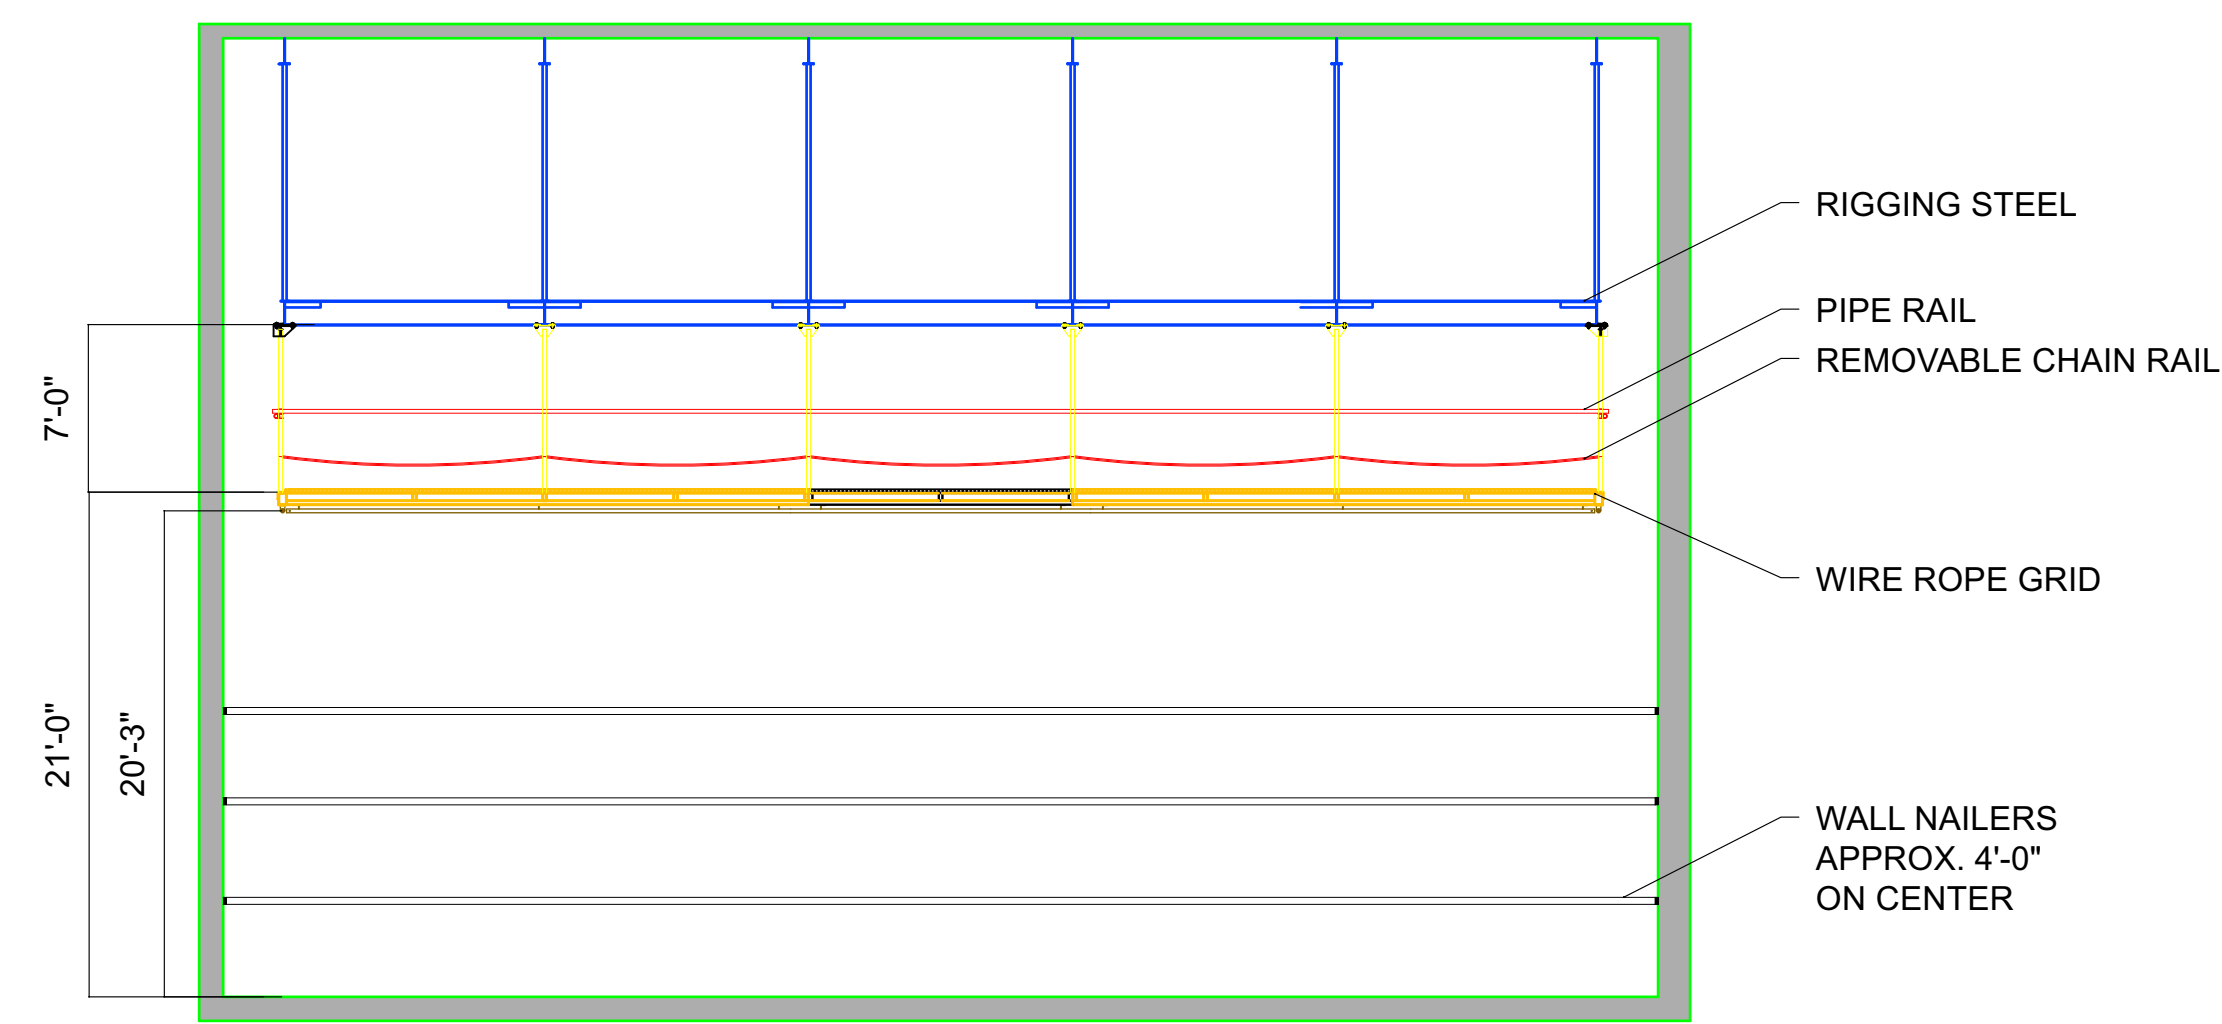


1 TRANSVERSE SECTION
1/8" = 1'-0"

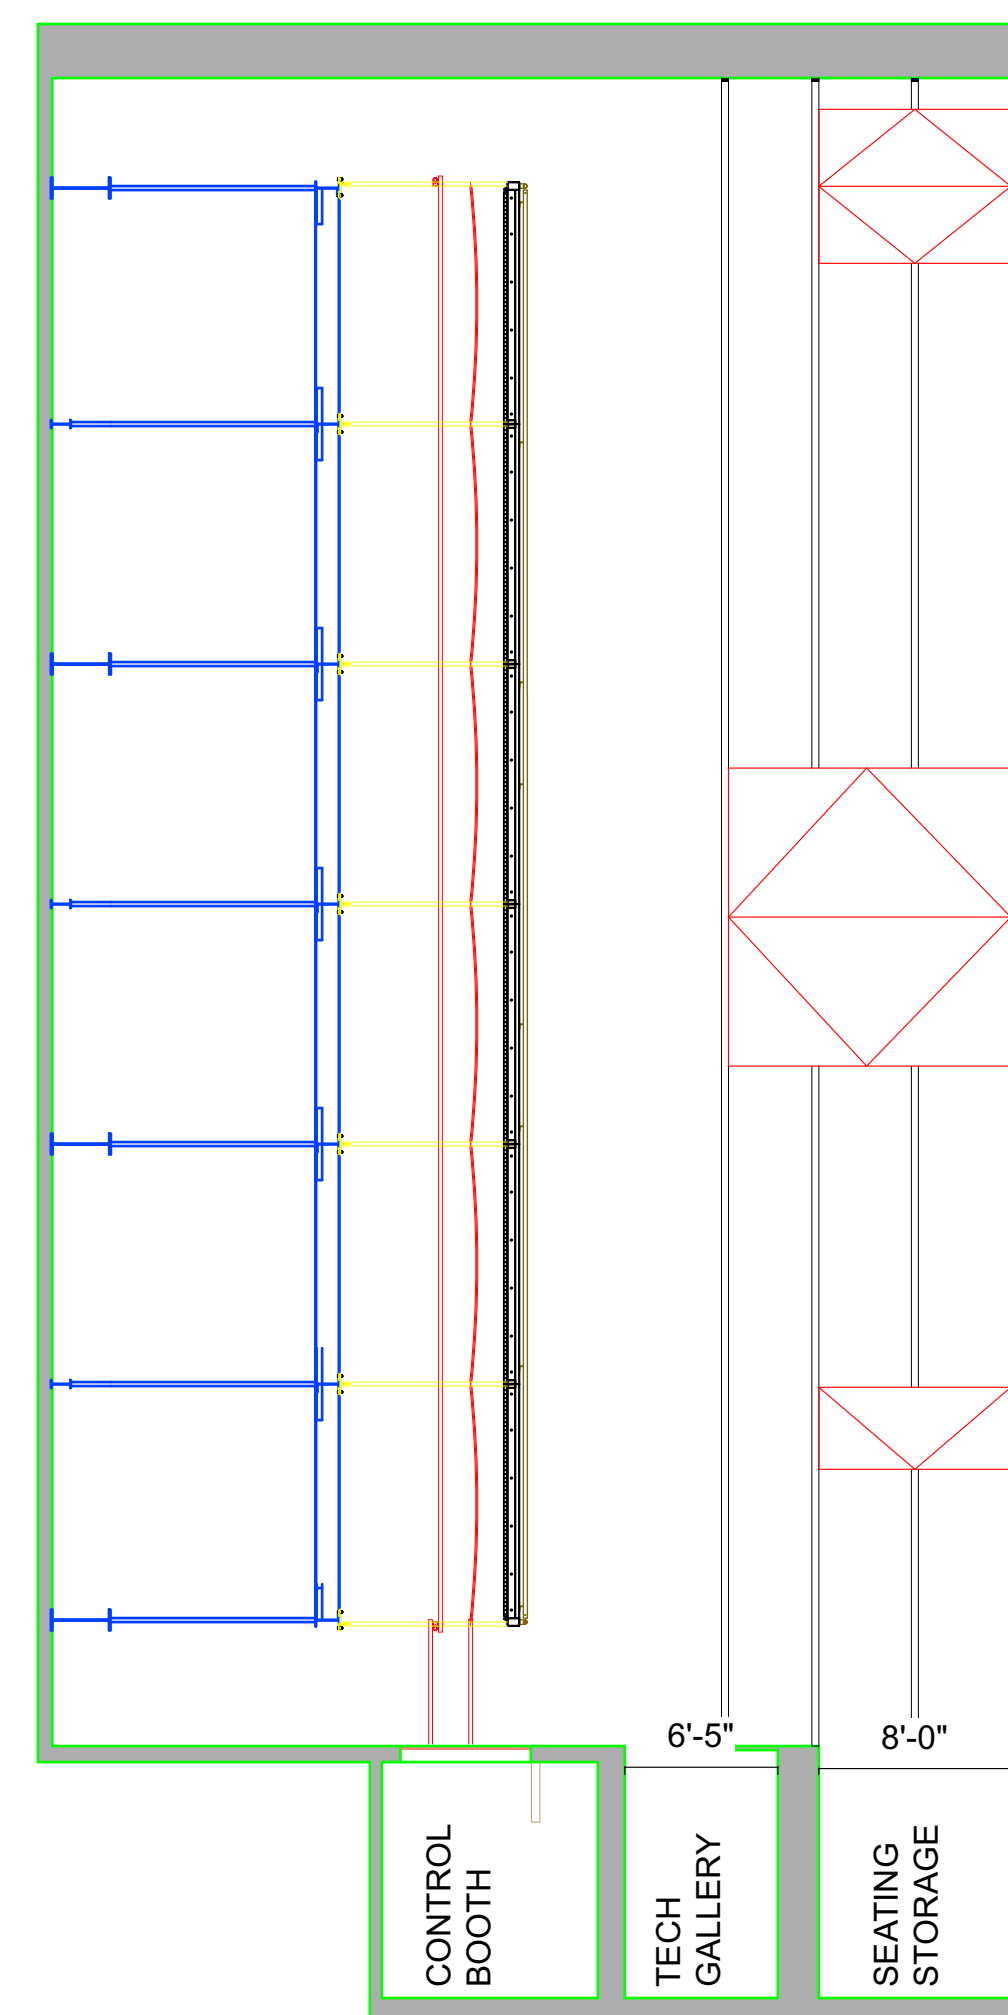

1 LONGITUDINAL SECTION
1/8" = 1'-0"

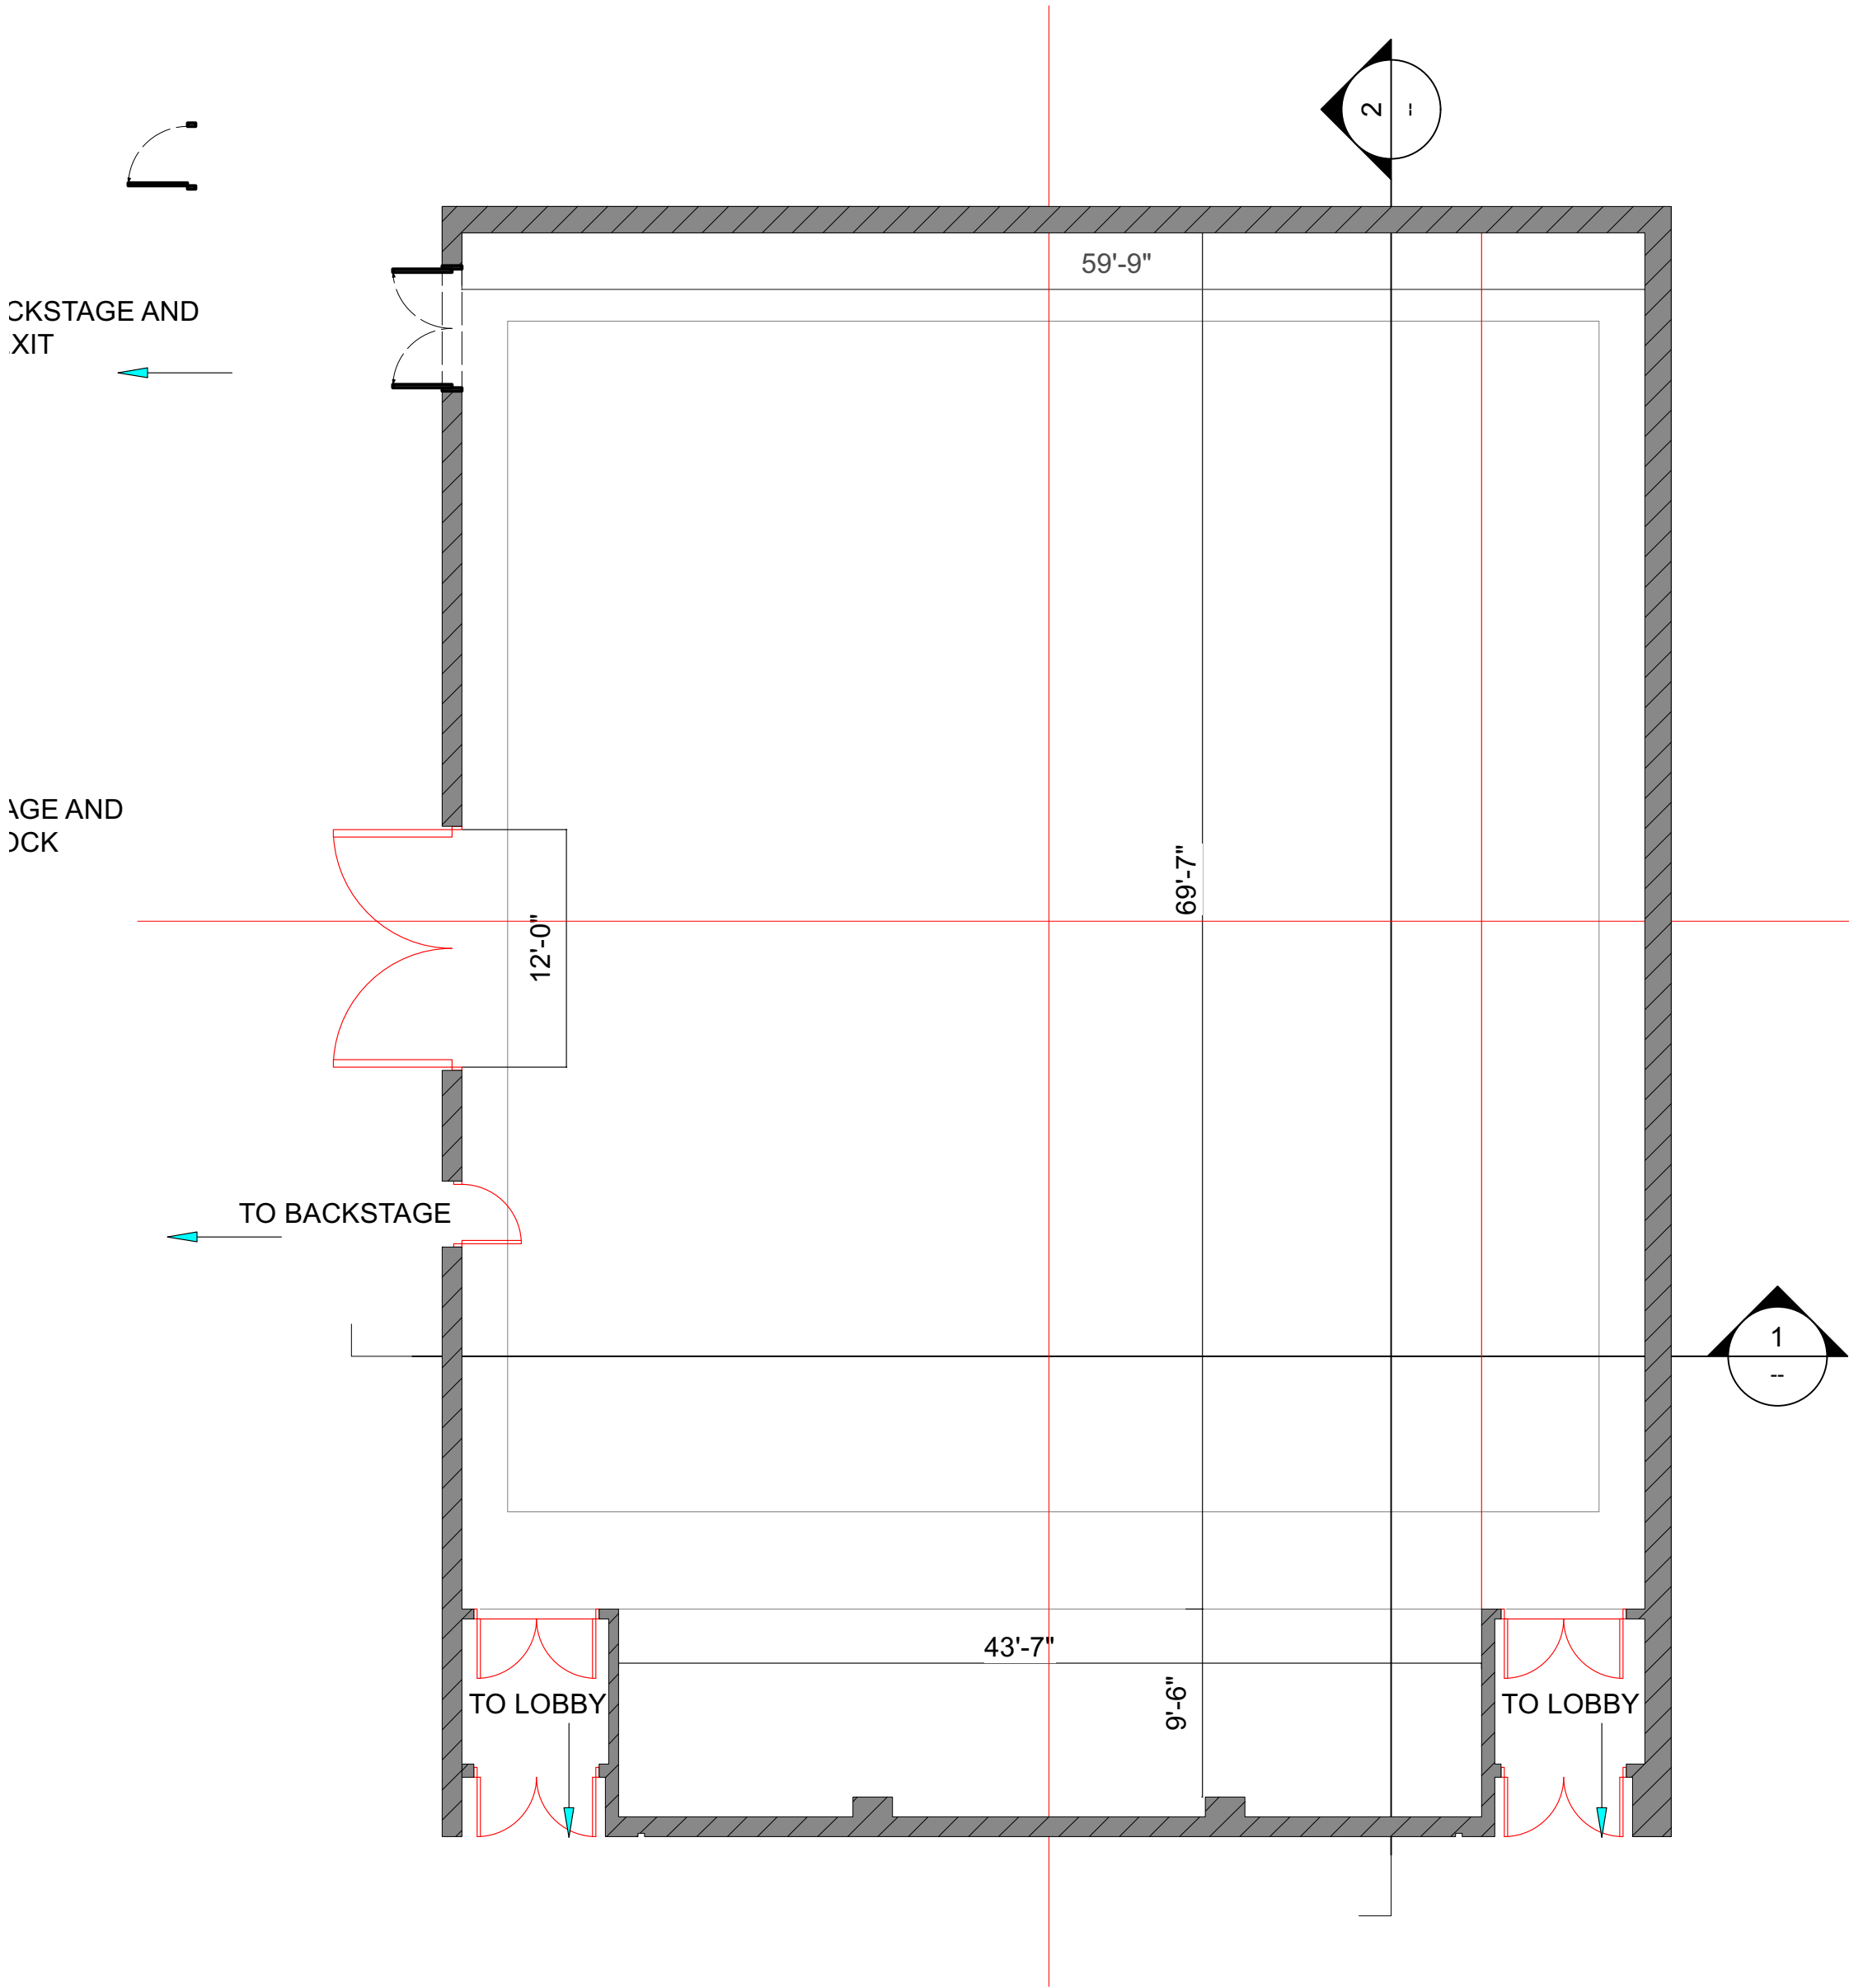


1 GROUND PLAN
1/8" = 1'-0"

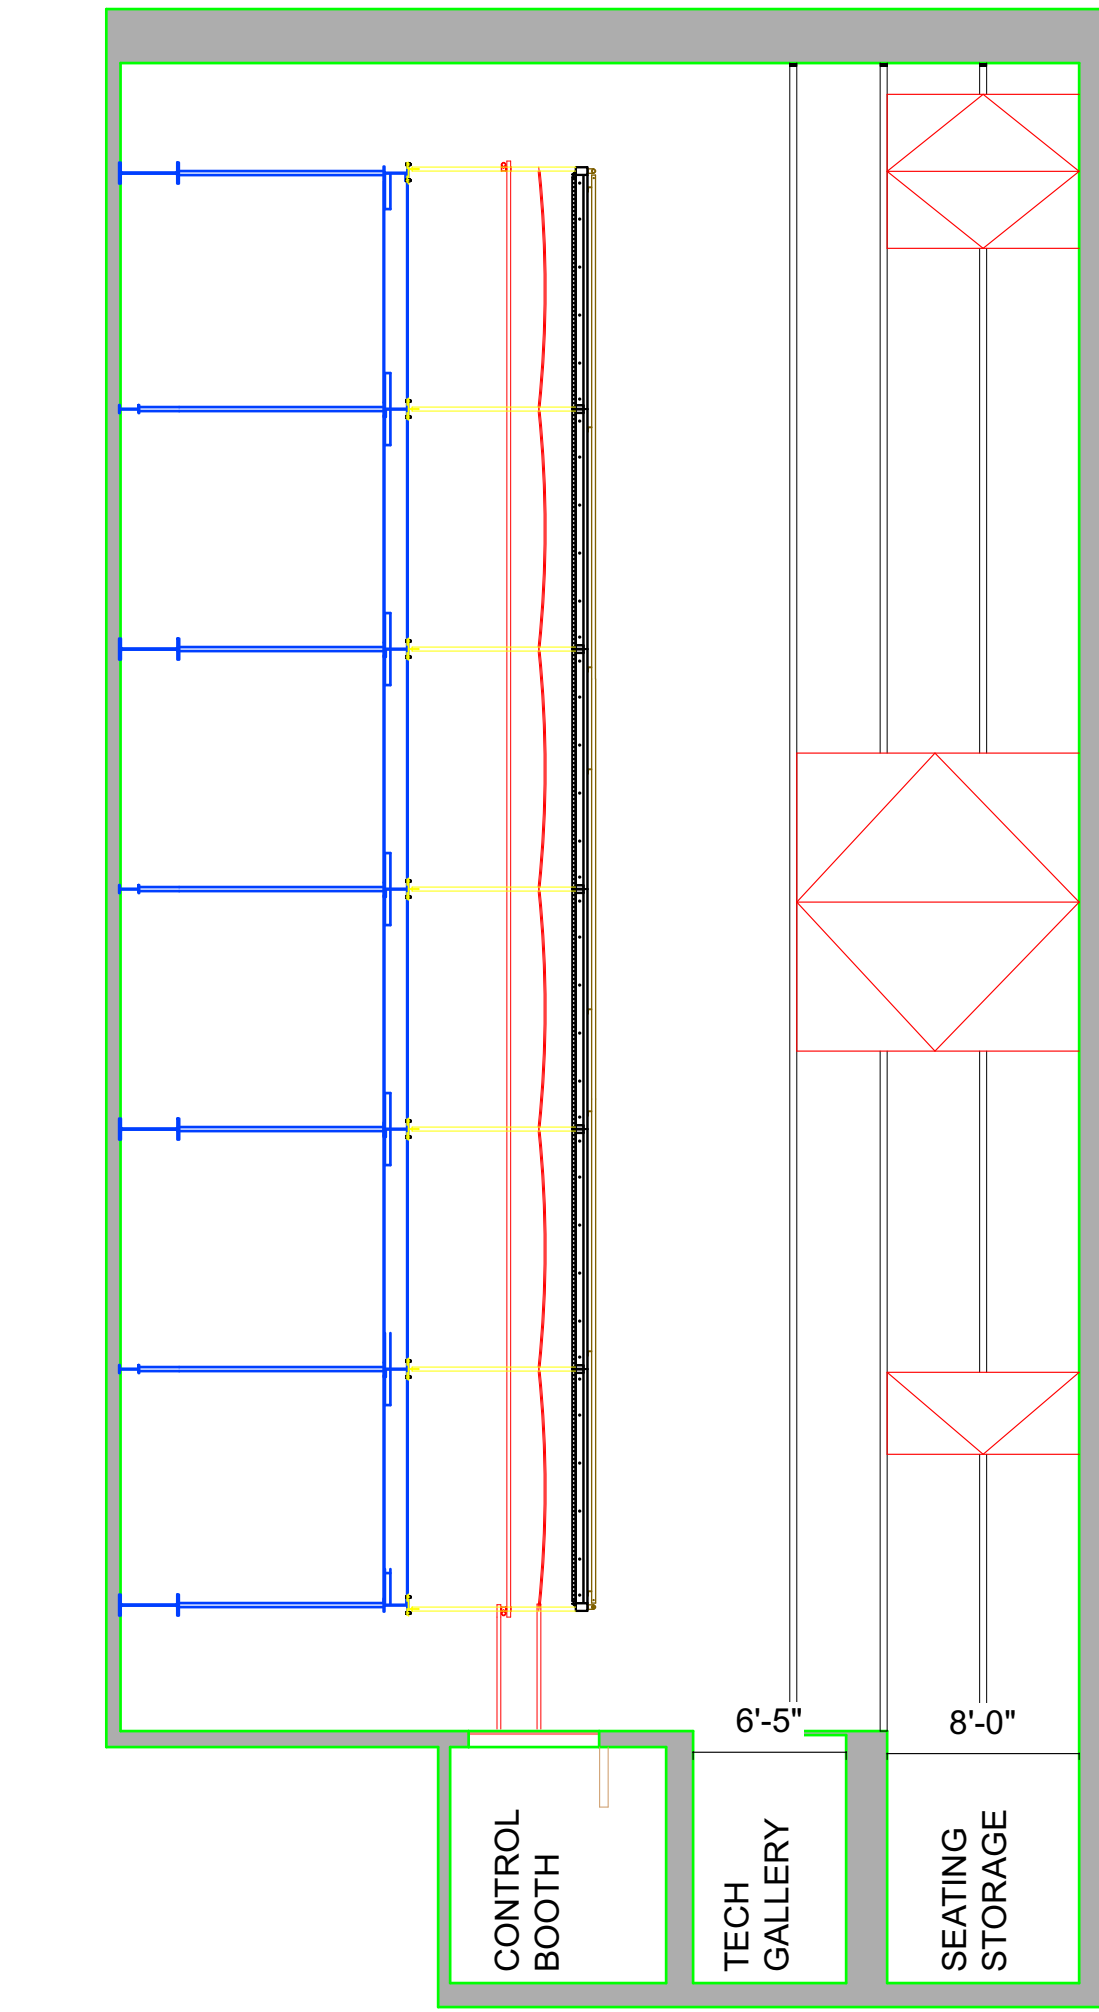


1 TENSION GRID PLAN
1/8" = 1'-0"

20'-3" CLEAR UNDER
WIRE ROPE GRID
WALKING SURFACE 21'-0" AFF


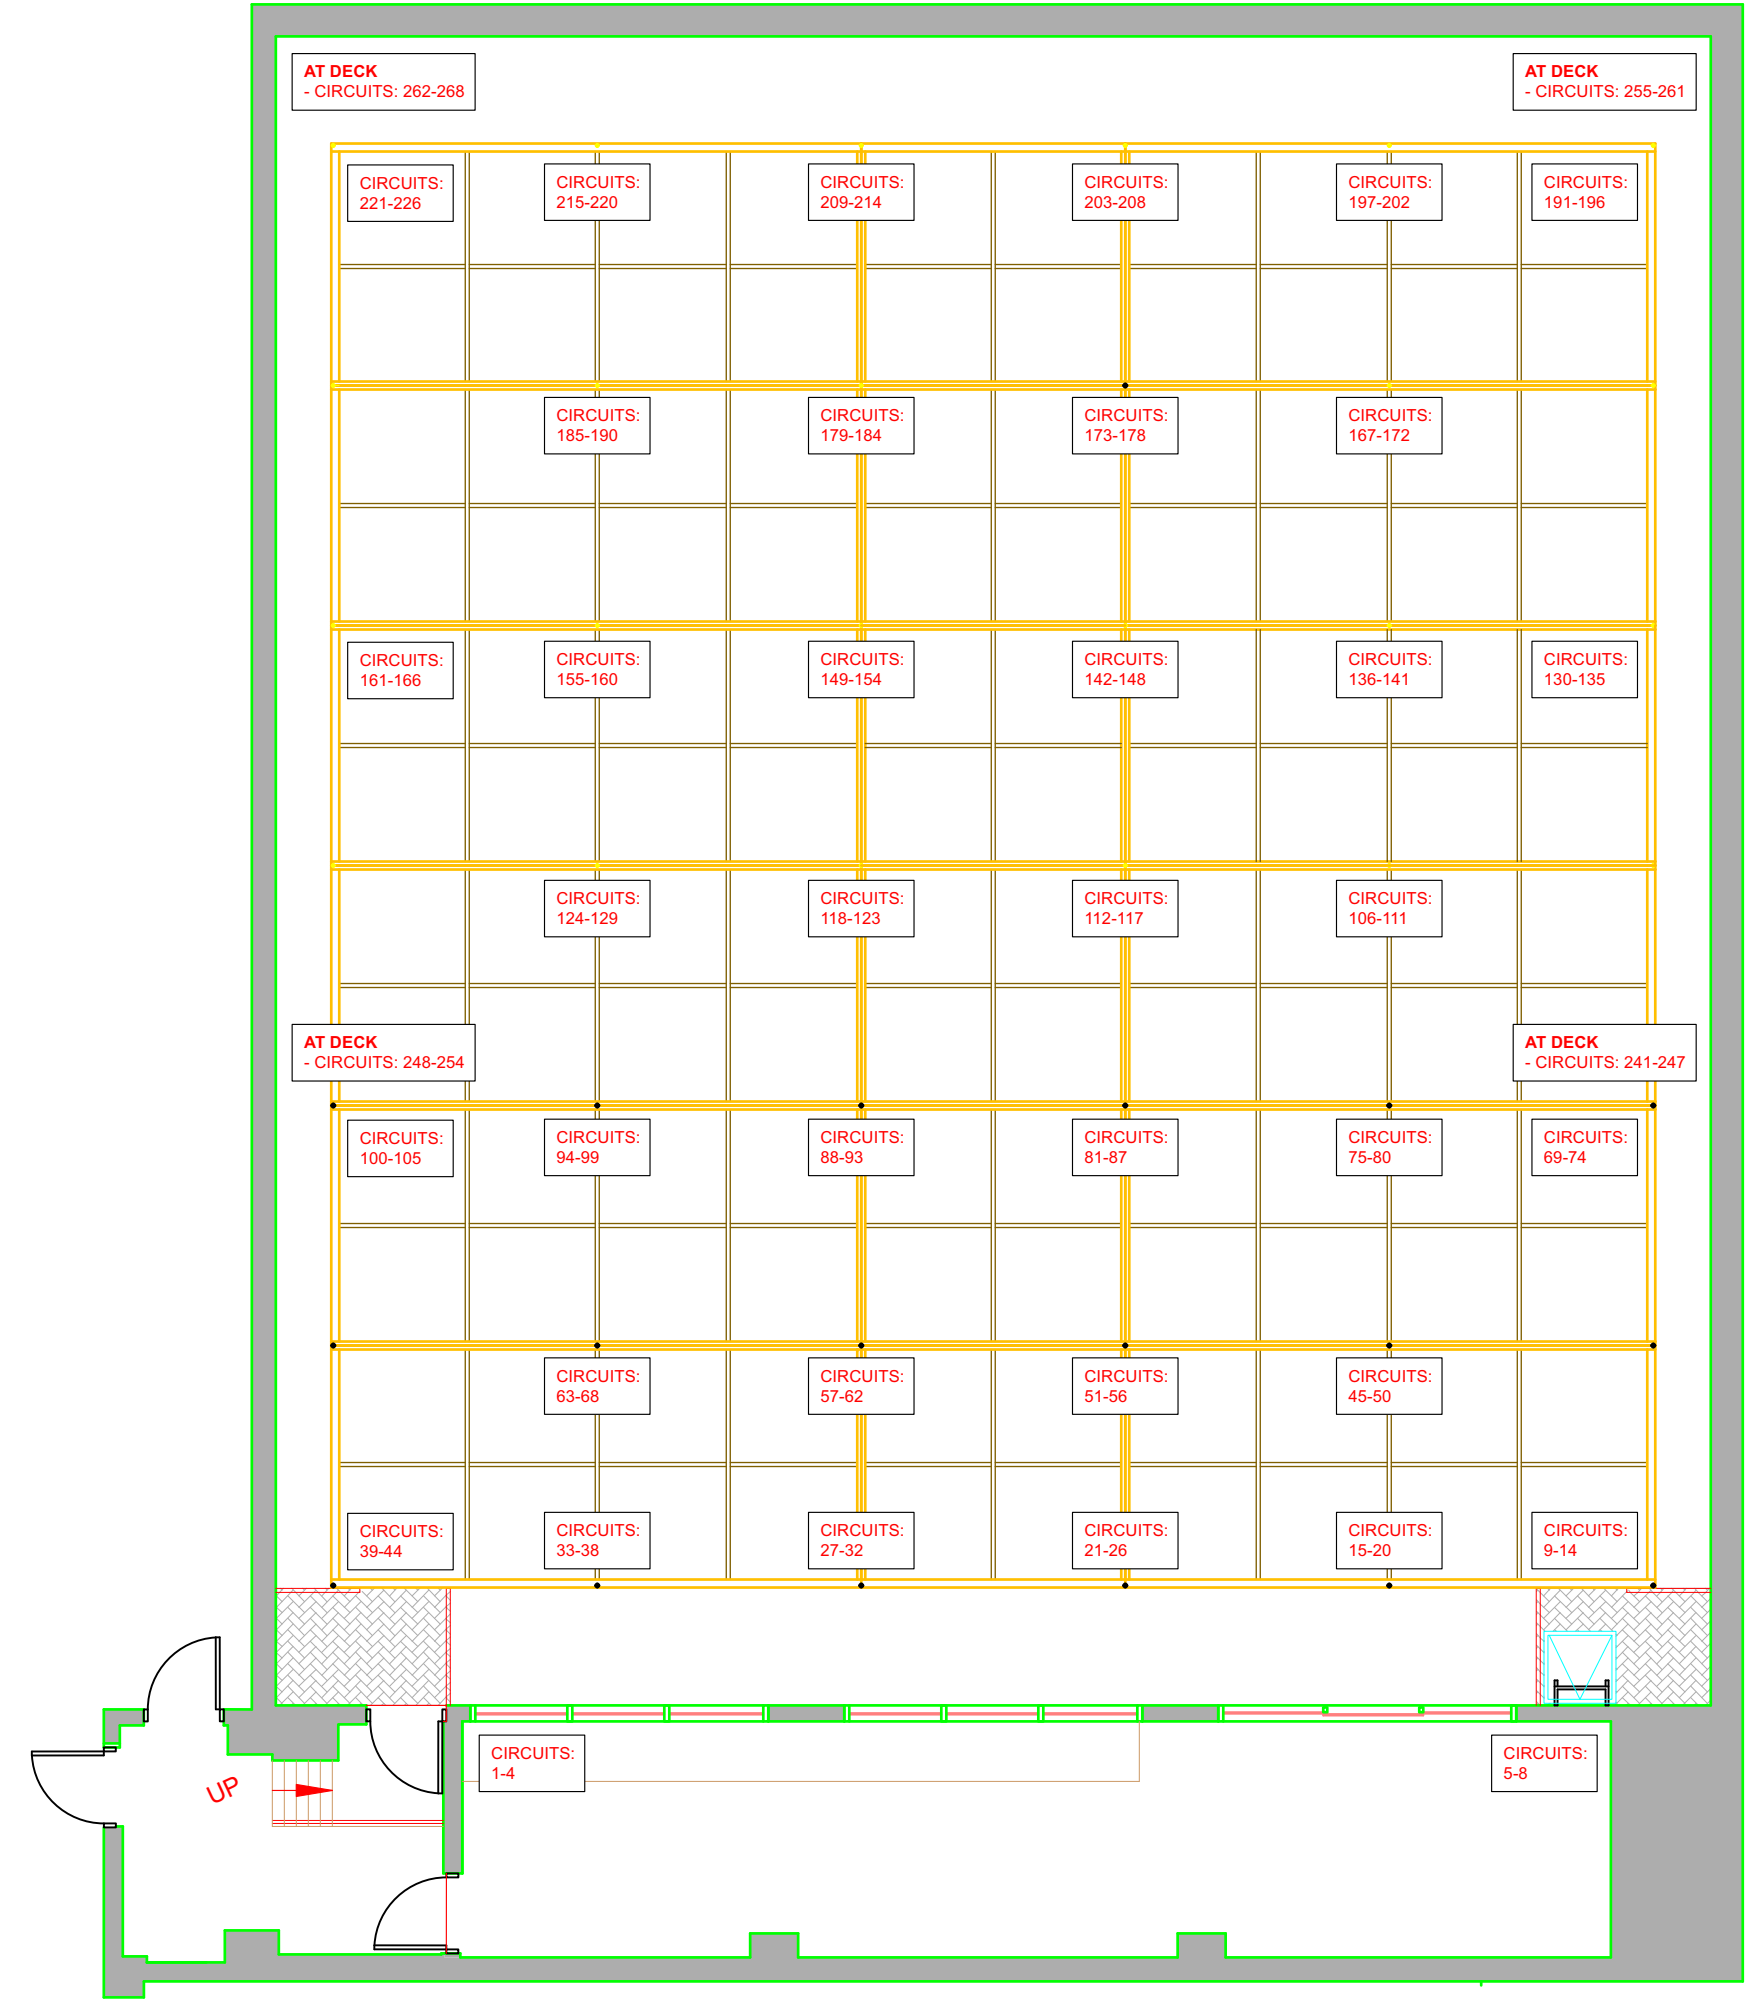


1 LIGHTING PLAN
1/8" = 1'-0"

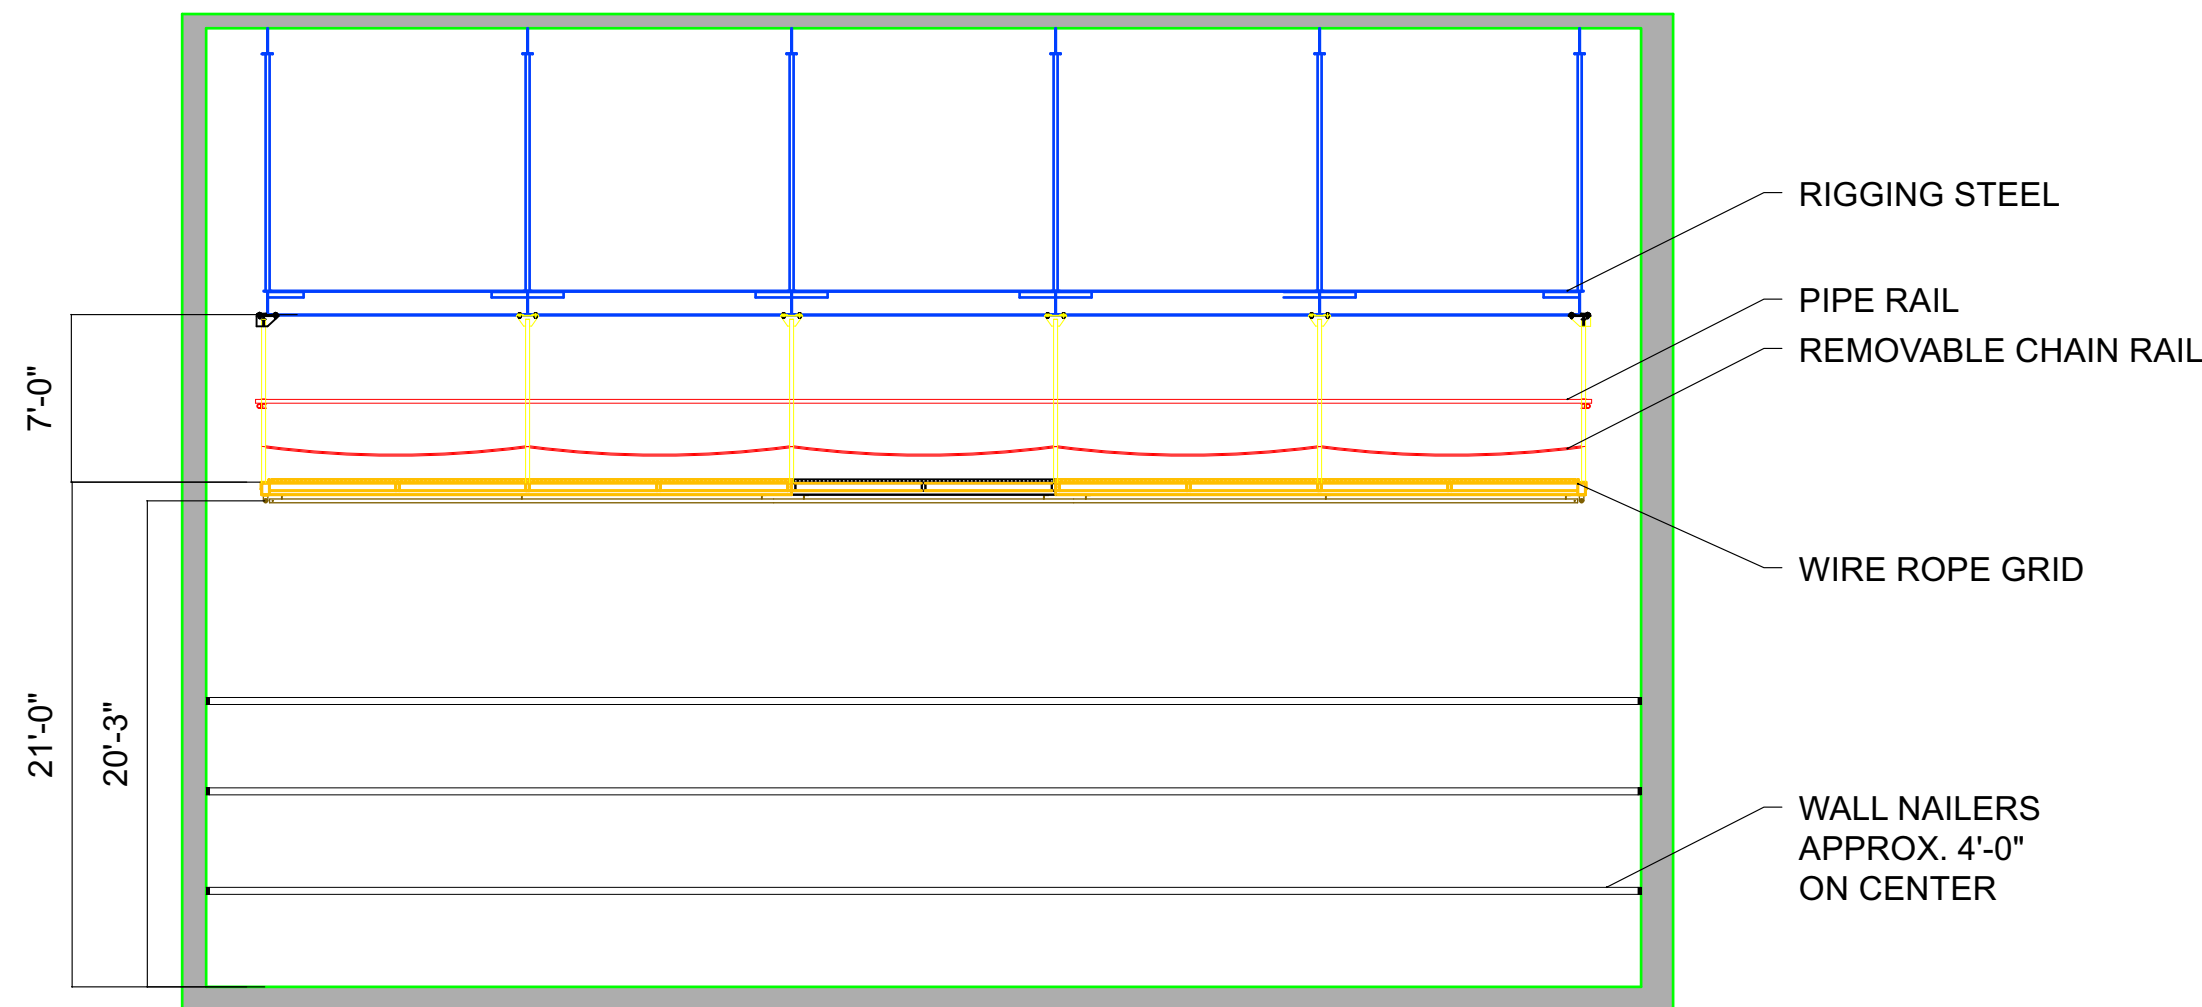

1 TRANSVERSE SECTION
1/8" = 1'-0"

1 LONGITUDINAL SECTION
1/8" = 1'-0"

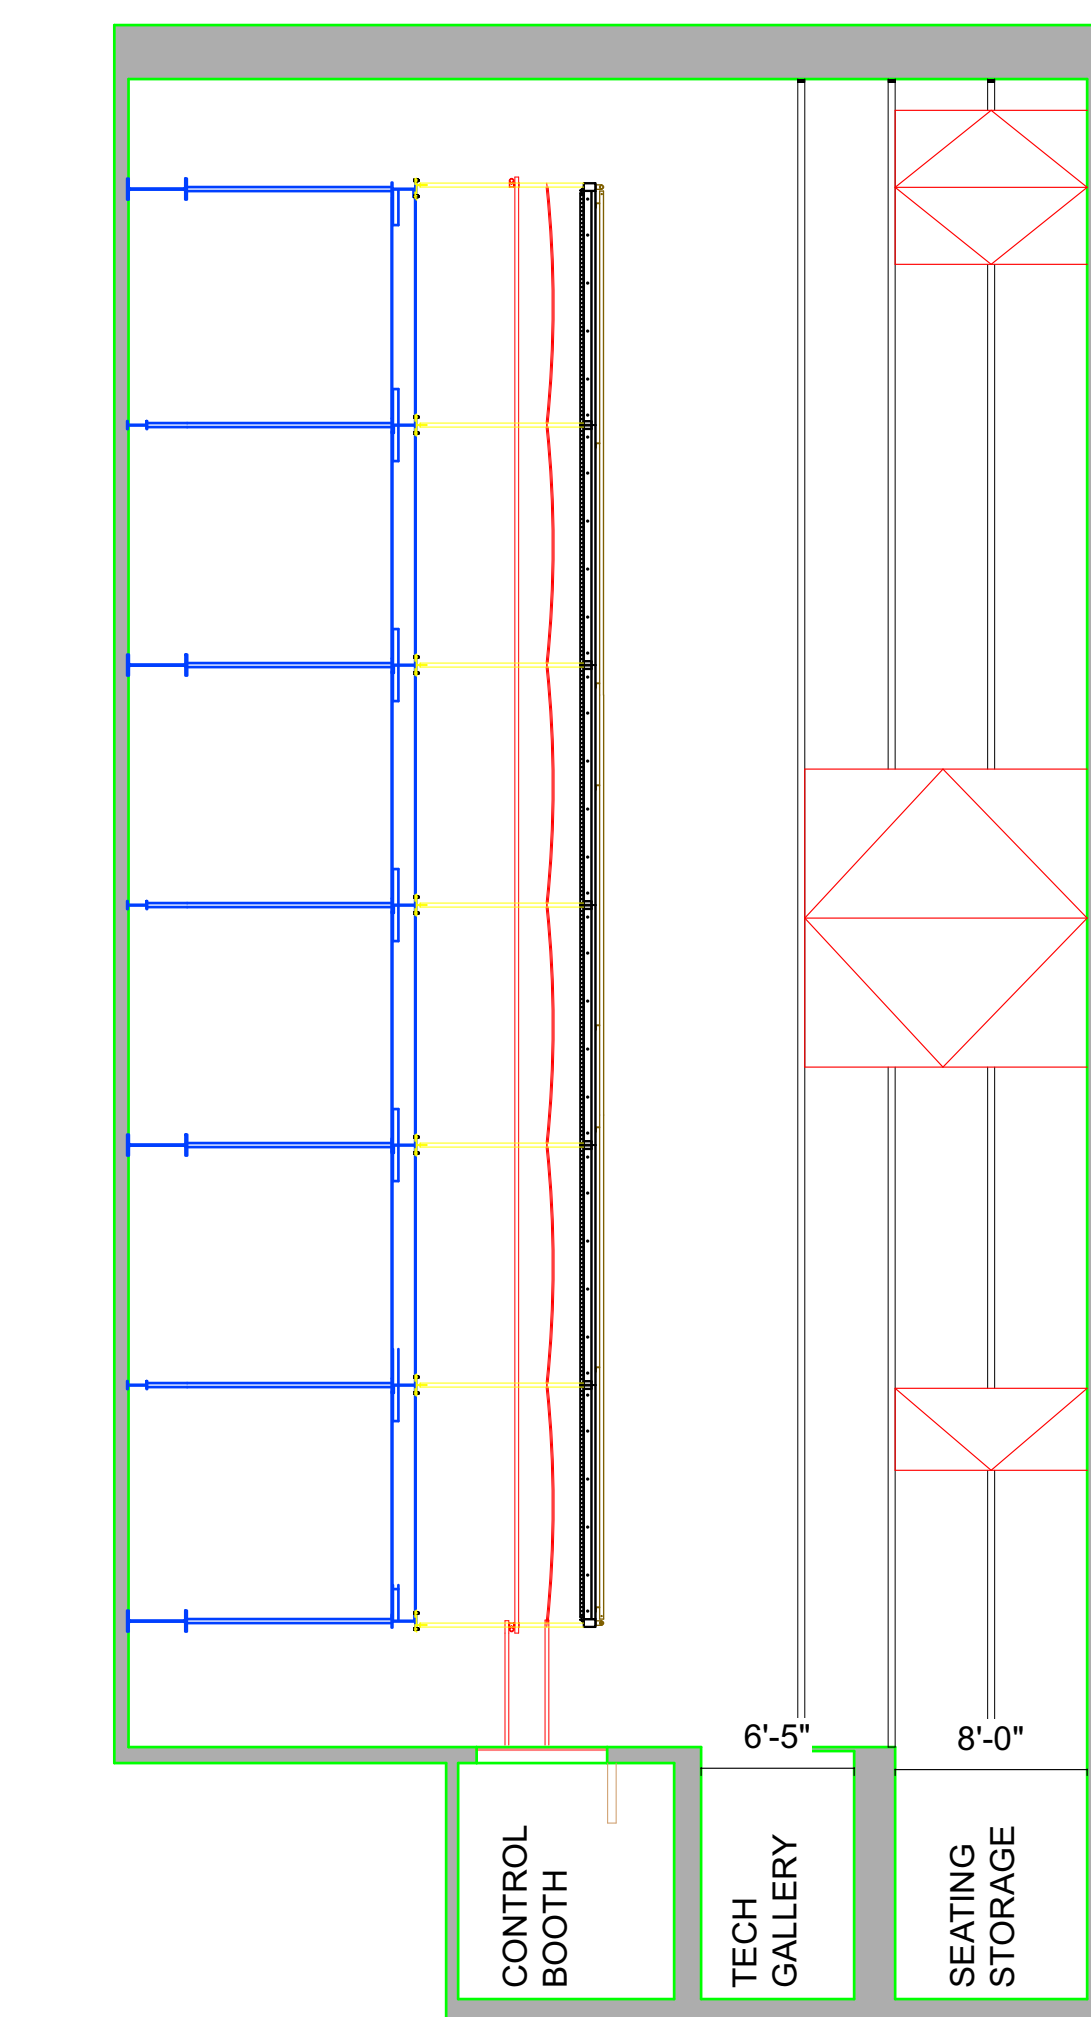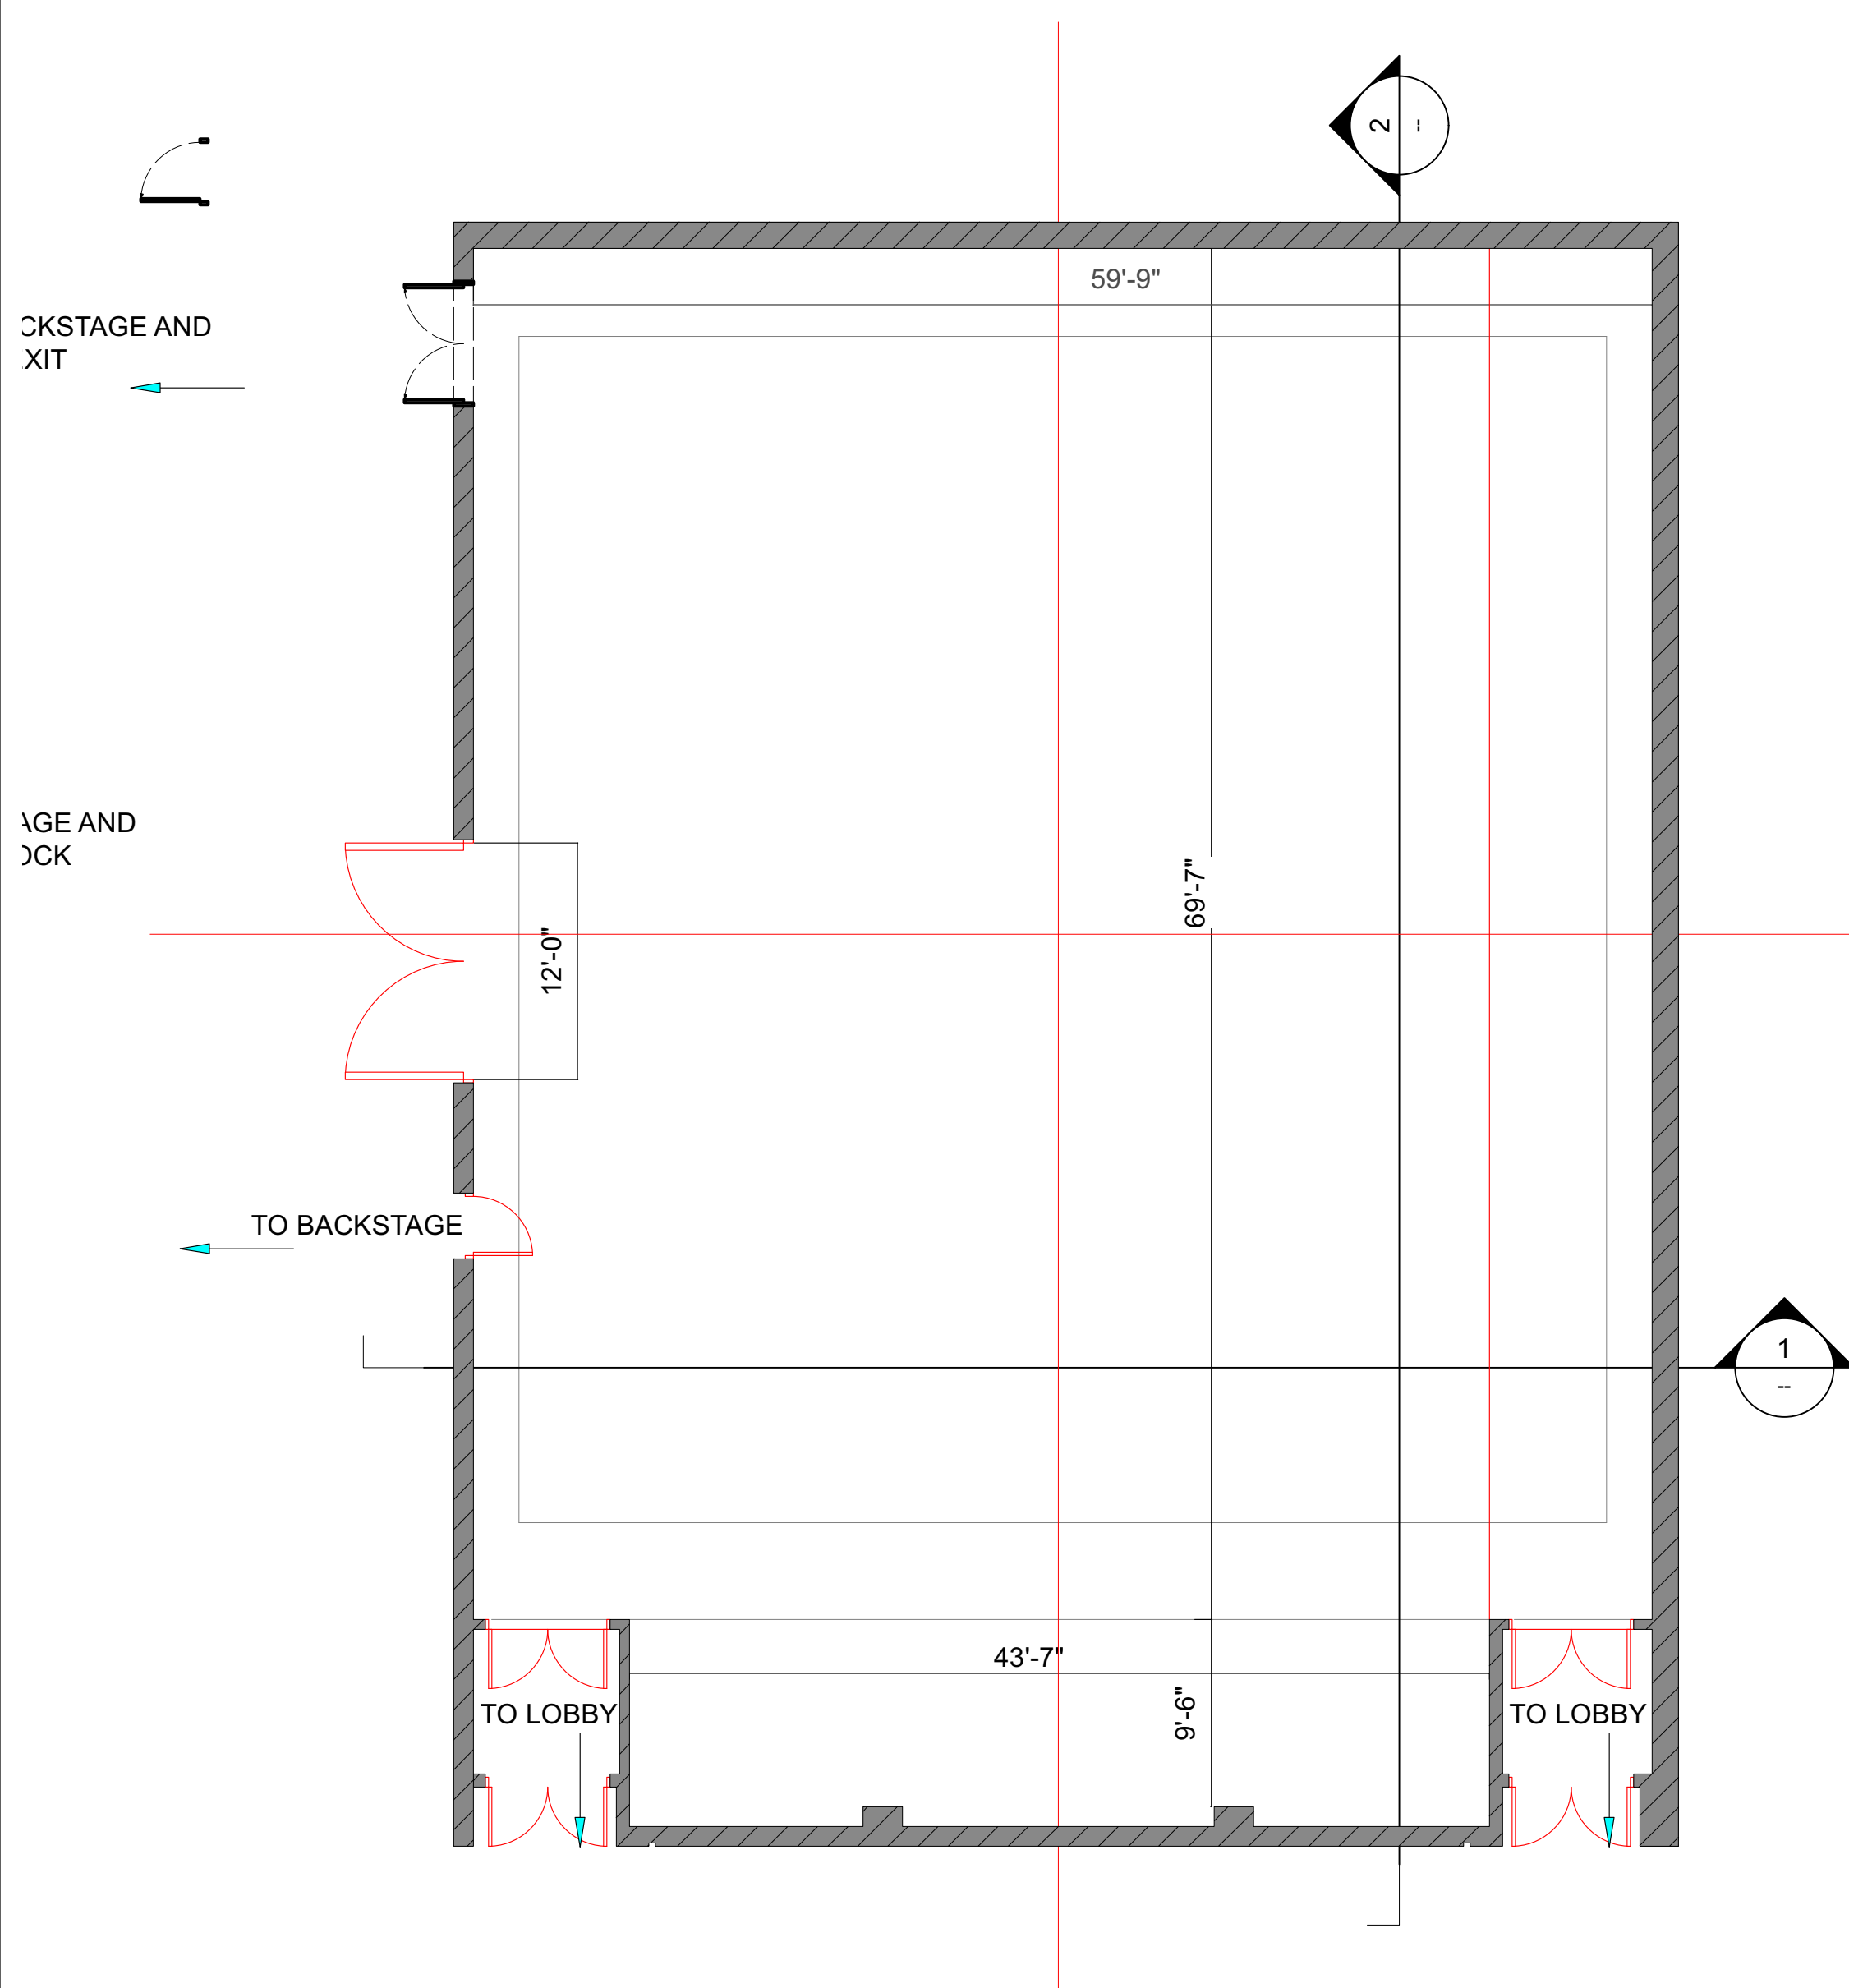

20'-3" CLEAR UNDER
WIRE ROPE GRID
WALKING SURFACE 21'-0" AFF

