


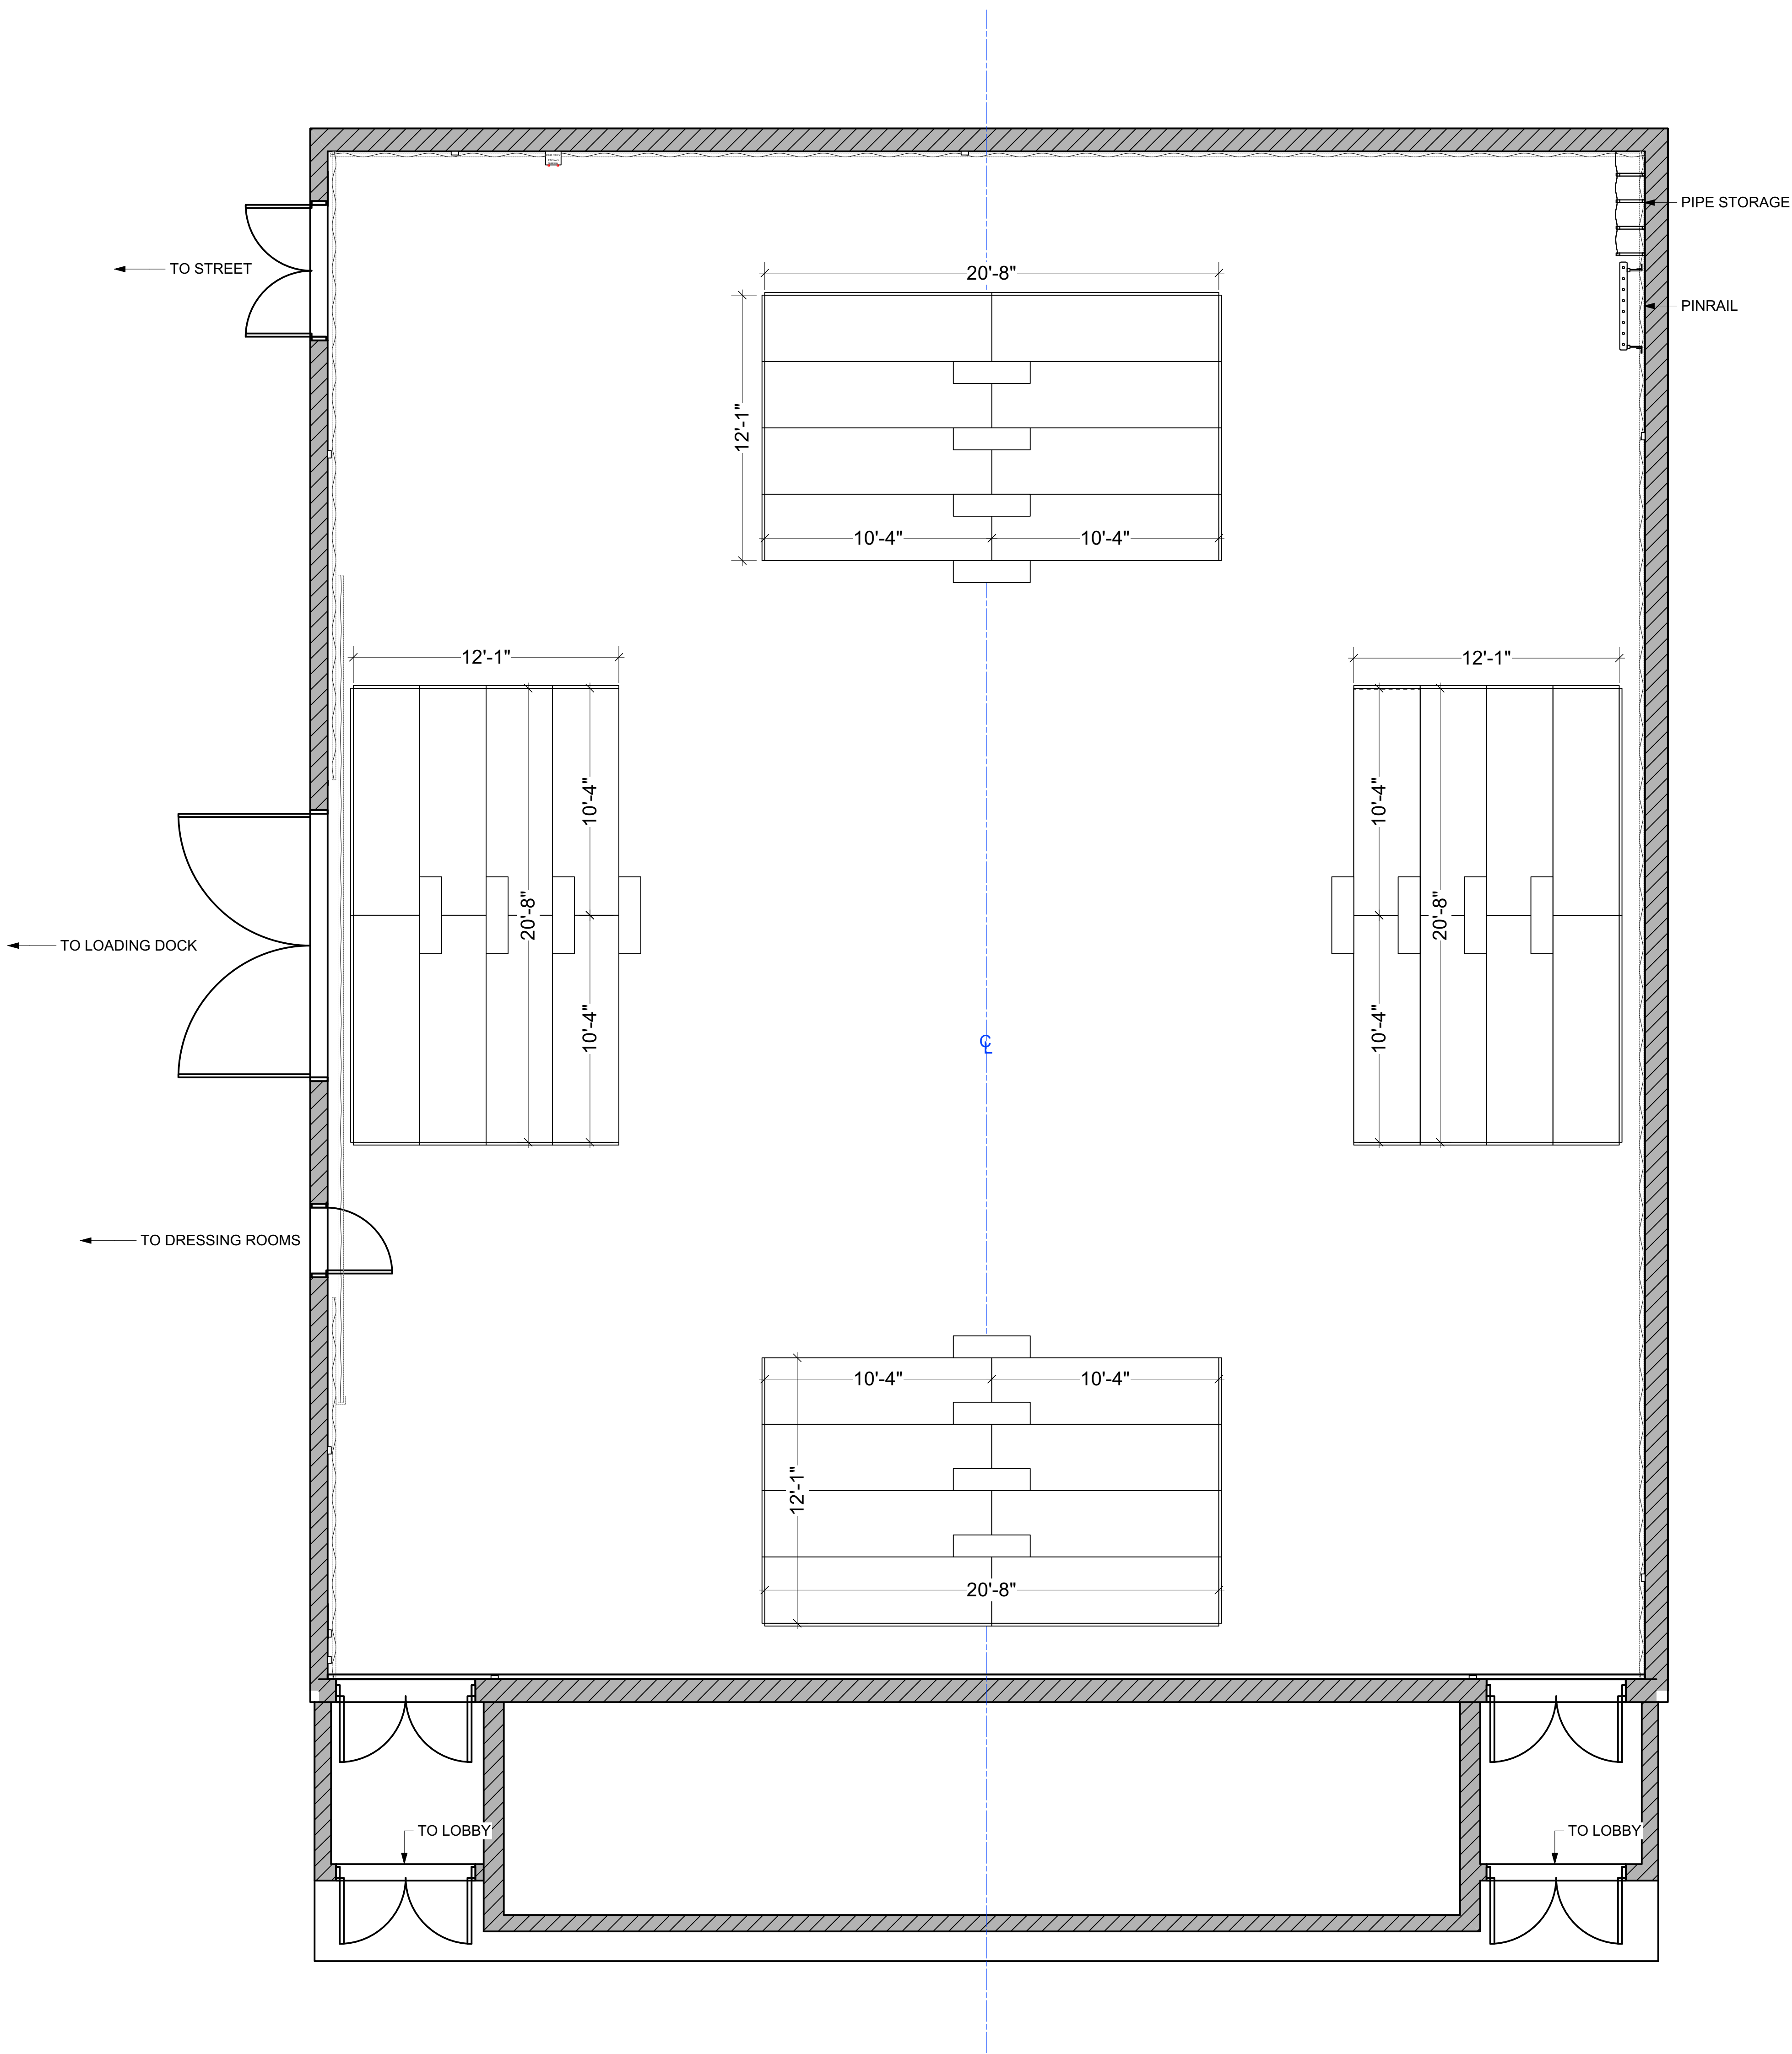

Riser-In the Round

VENUE: Carnival Studio Theatre

SHOW DATE(S):


DIRECTOR OF PRO.: CHRISTY HAVARD

TECHNICAL DIR.: N/A

This drawing represents visual concepts and construction suggestions only. It does not replace the knowledge and advice of a licensed structural engineer. The drafter is unqualified to determine the structural appropriateness of this design and will not assume responsibility for improper engineering or use.

SCALE: 1/4"=1'0"
DATE: 2/3/2025
DRAFTED BY: ANEIL R

PLATE
7 OF 9

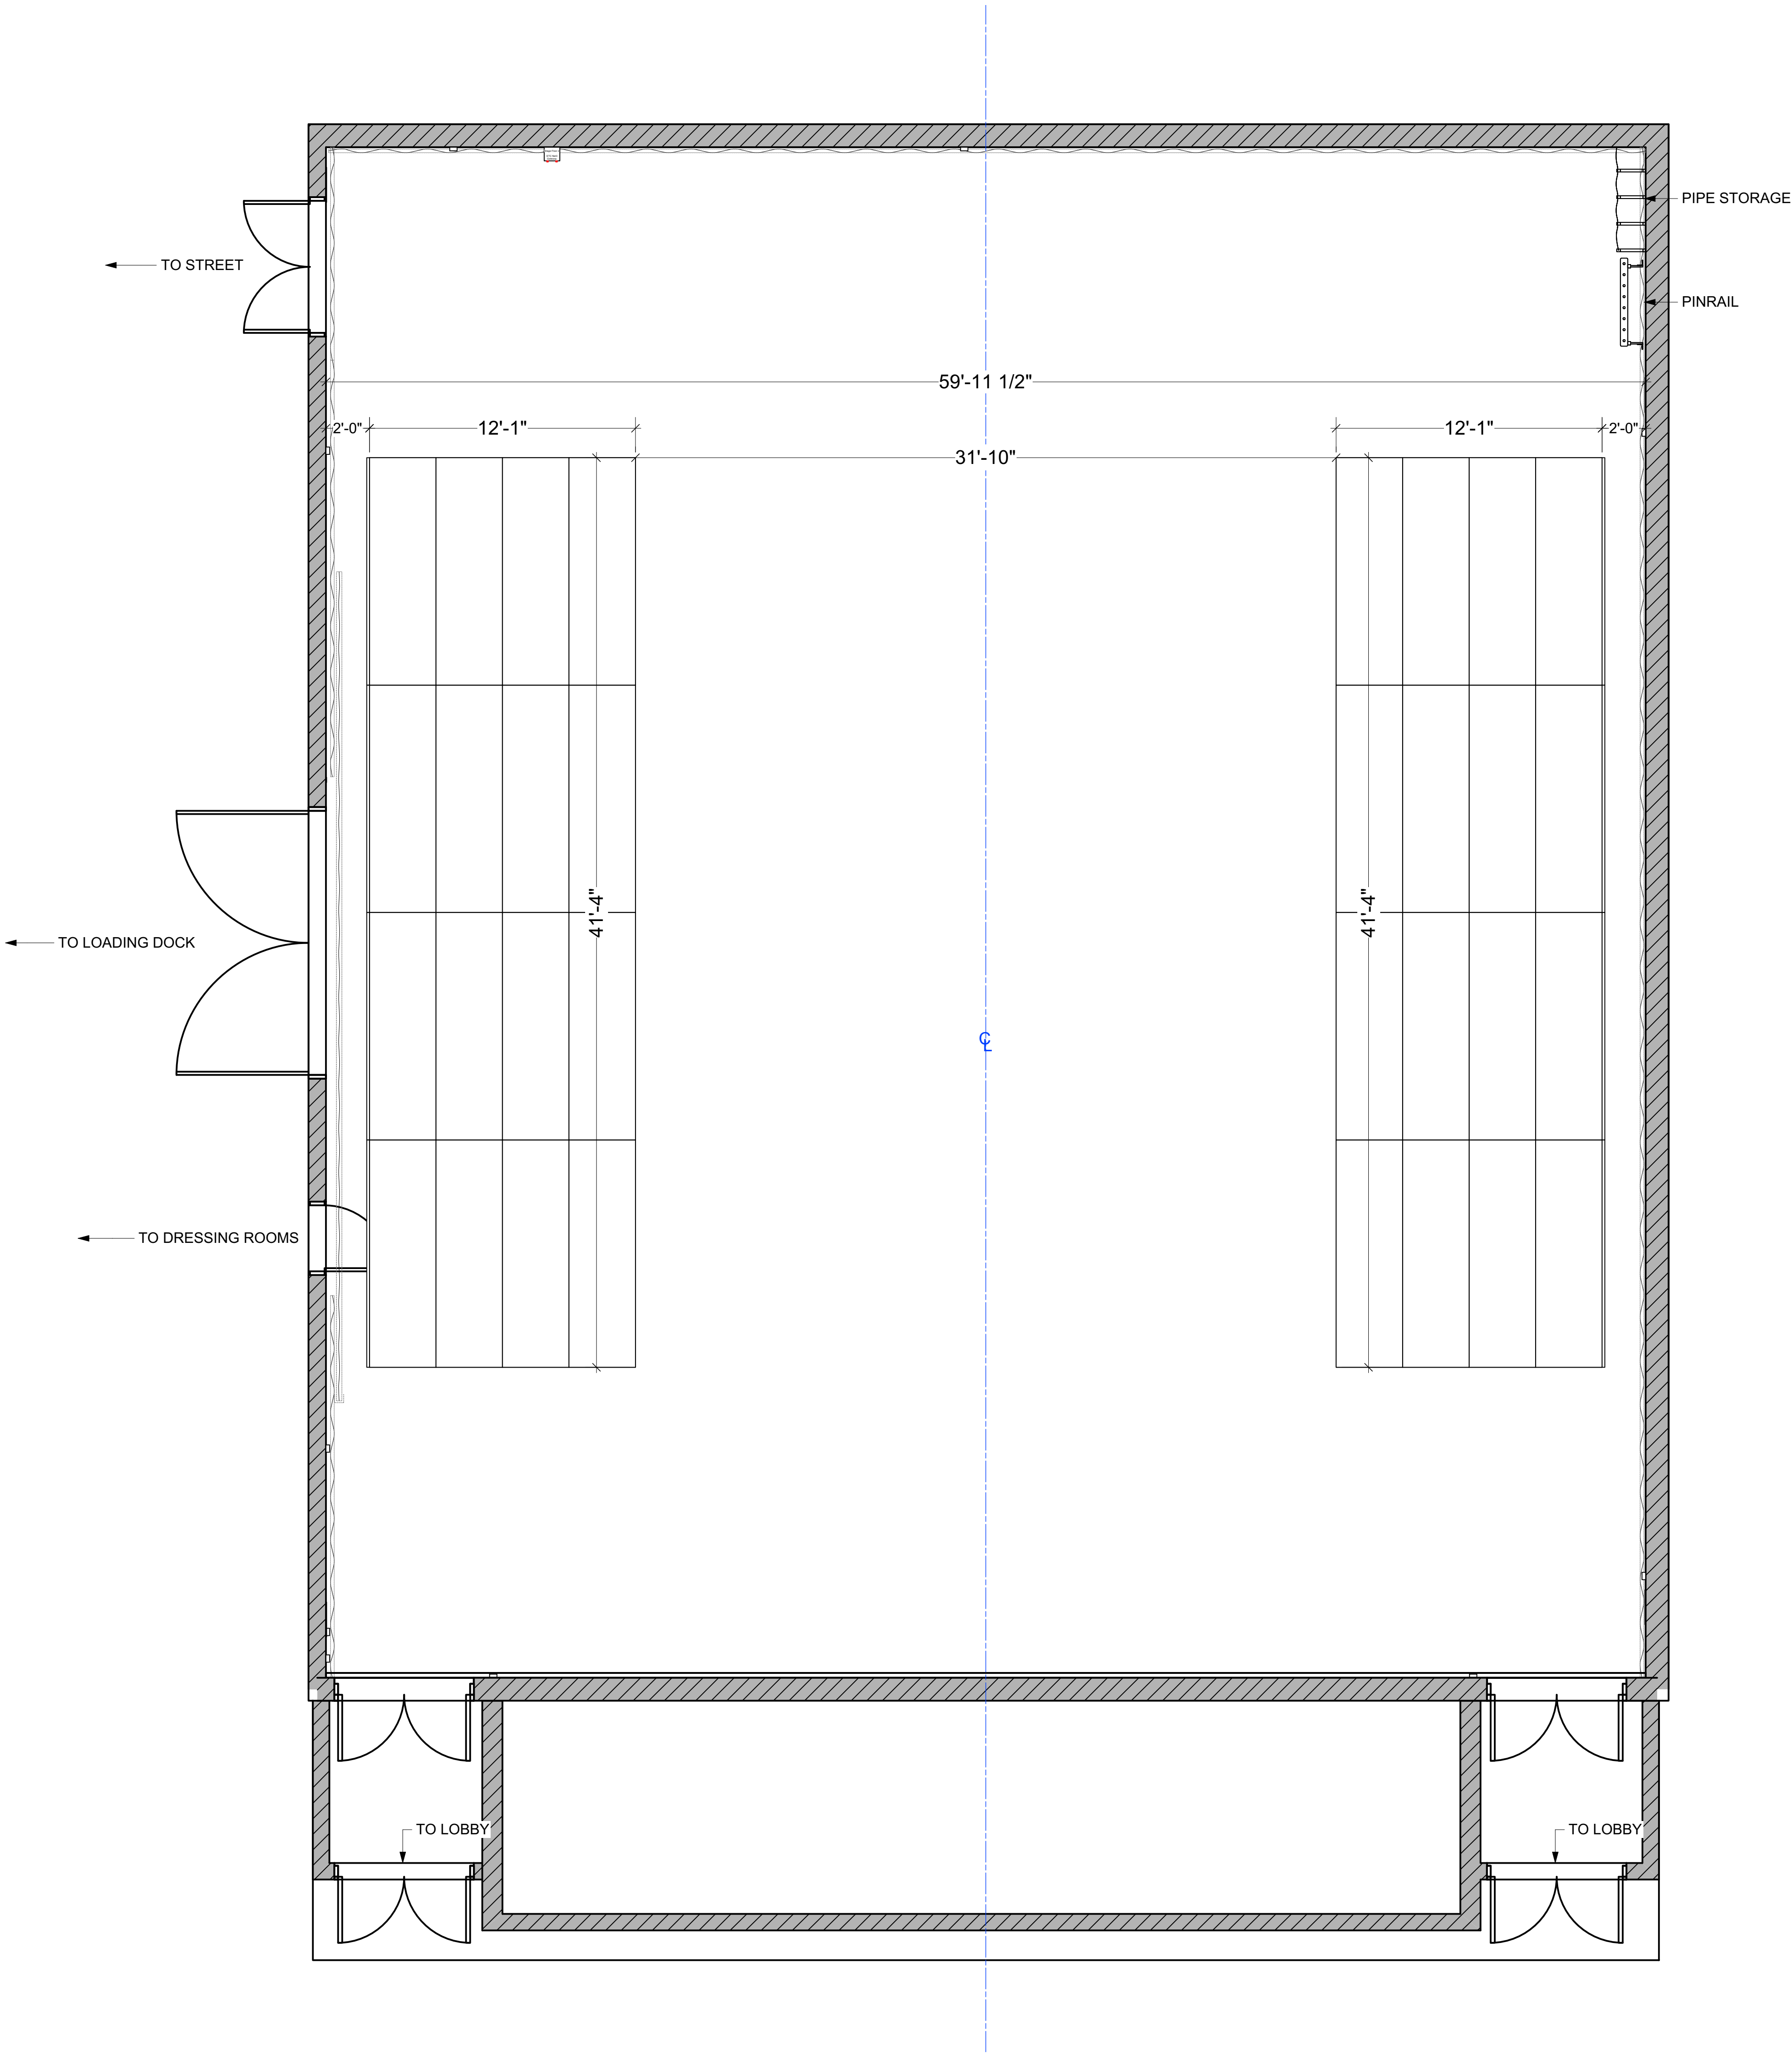


Riser-Tennis Court

VENUE: Carnival Studio Theatre
SHOW DATE(S):
DIRECTOR OF PRO.: CHRISTY HAVARD
TECHNICAL DIR.: N/A

This drawing represents visual concepts and construction suggestions only. It does not replace the knowledge and advice of a licensed structural engineer. The drafter is unqualified to determine the structural appropriateness of this design and will not assume responsibility for improper engineering or use.

SCALE: 1/4"=1'0"
DATE: 2/3/2025
DRAFTED BY: ANEIL R

PLATE
8 OF 9

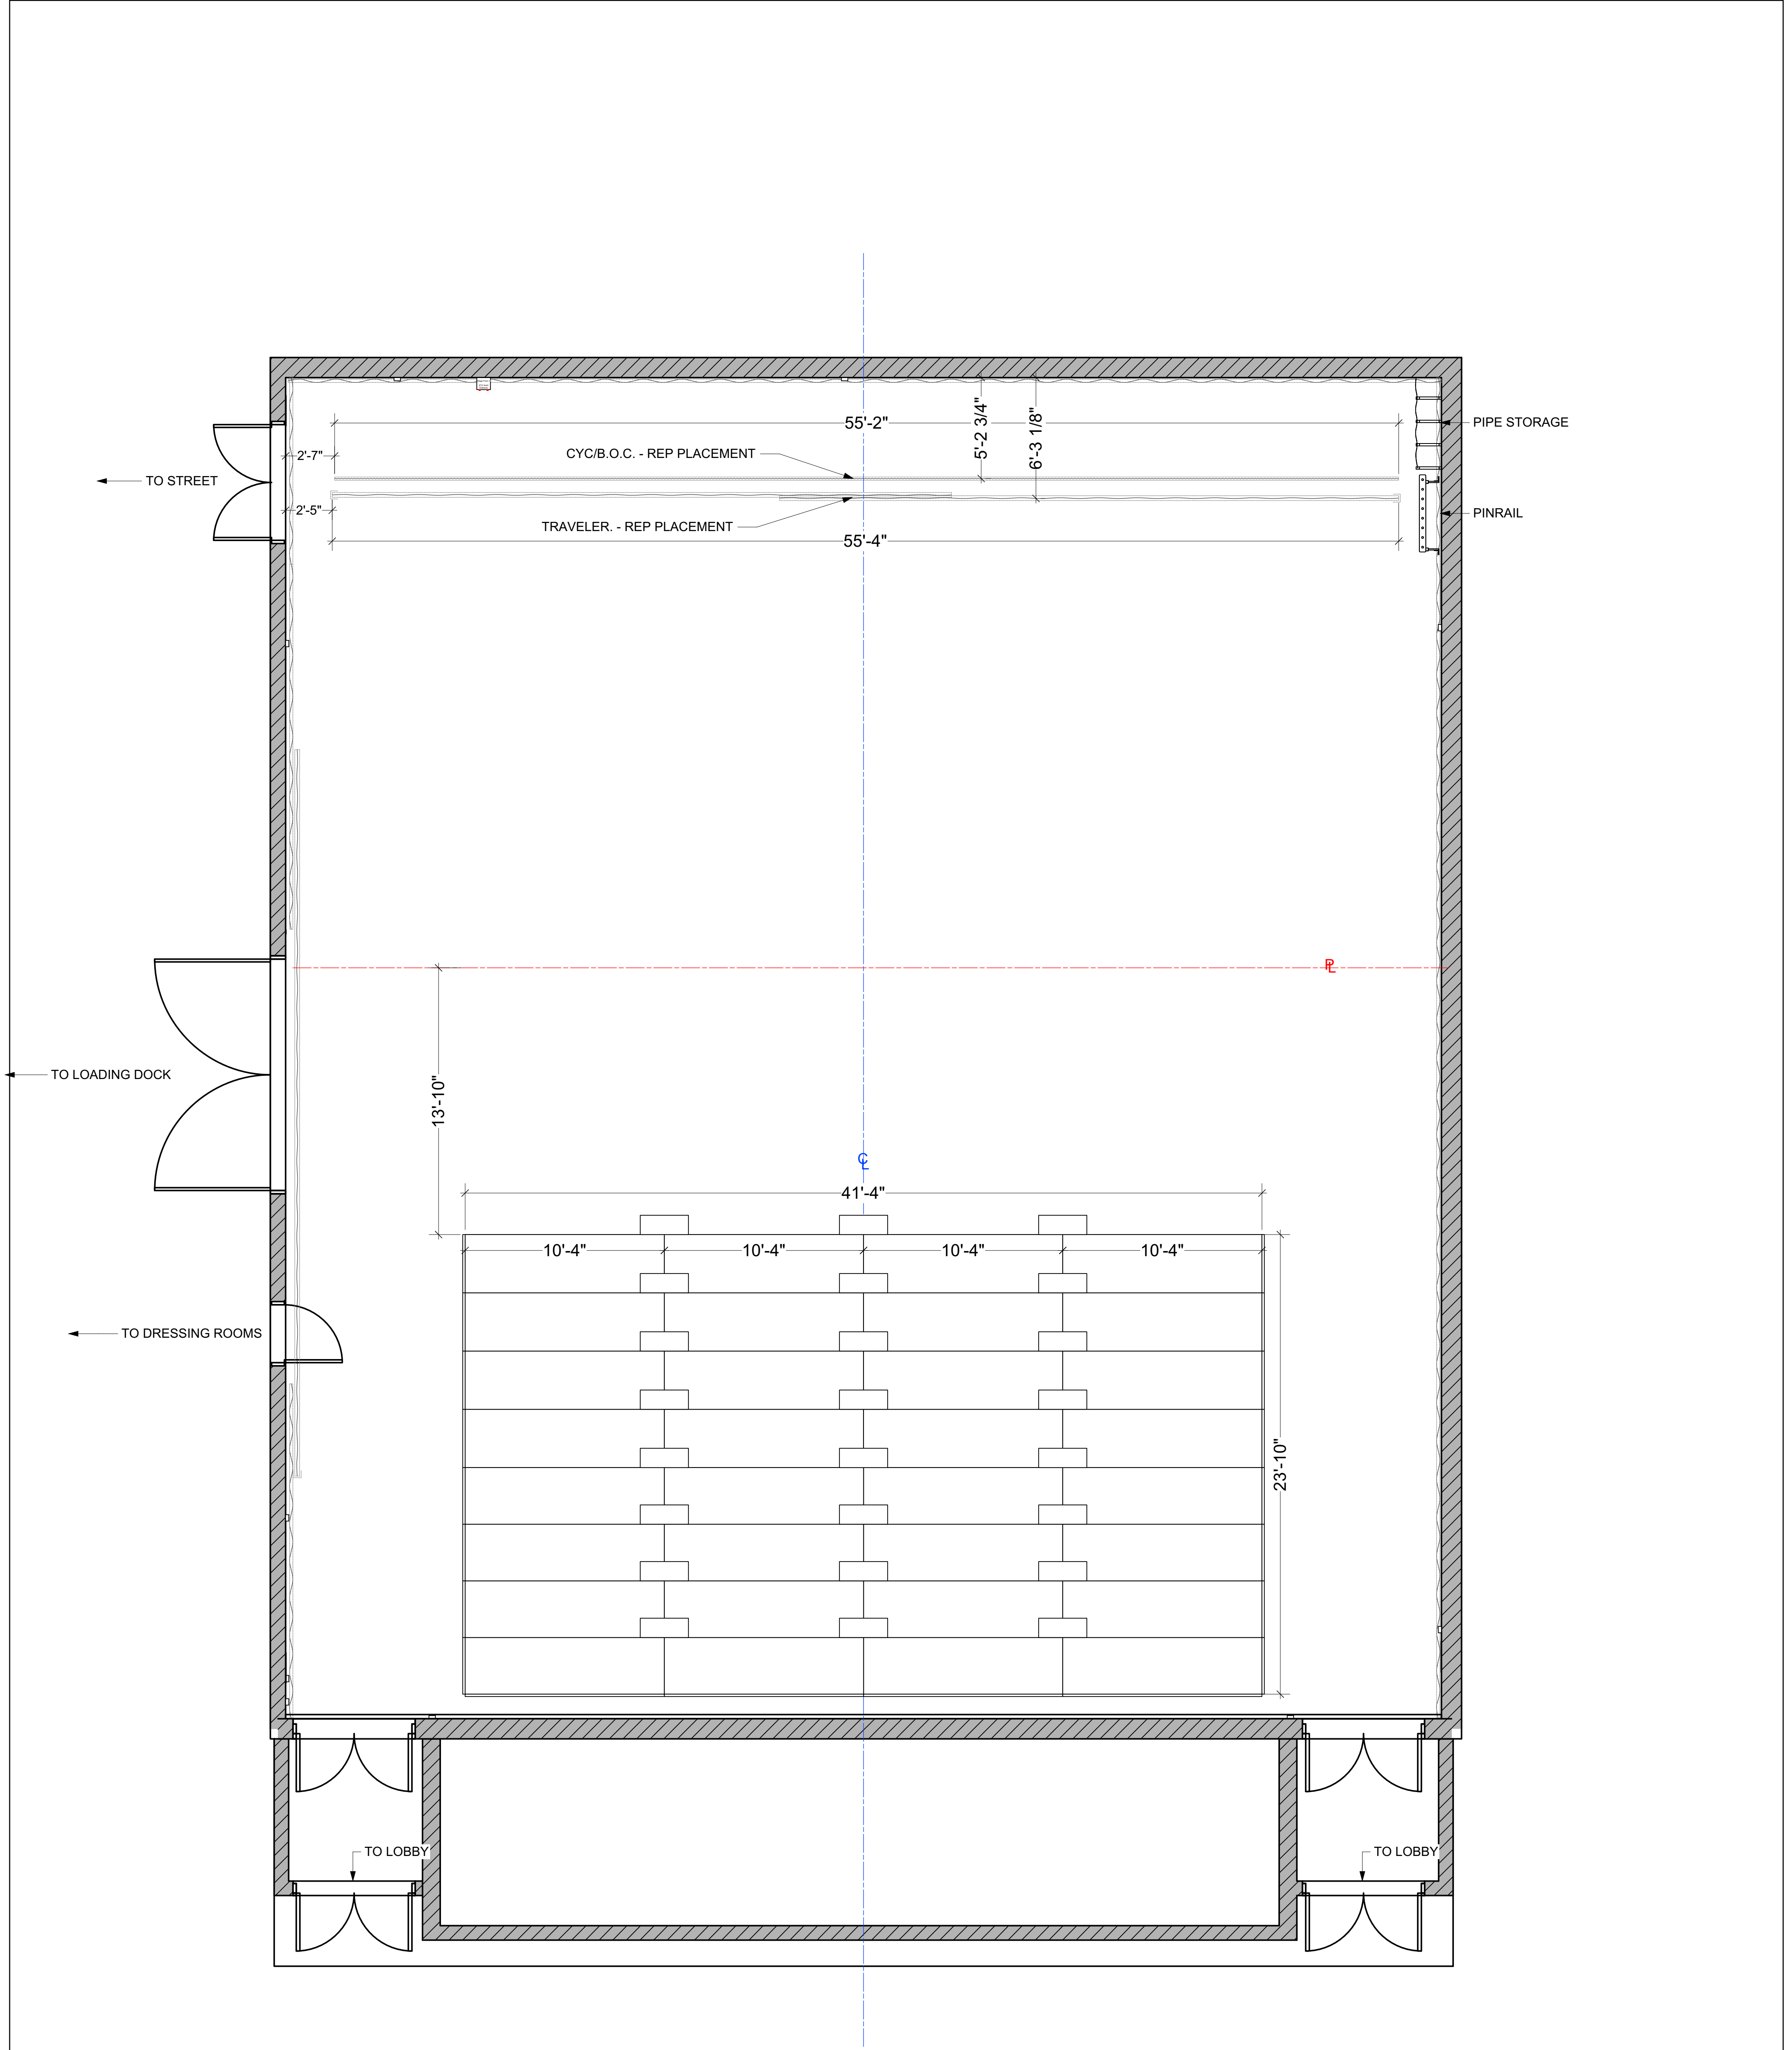

Riser-Proscenium

VENUE: Carnival Studio Theatre
SHOW DATE(S):
DIRECTOR OF PRO.: CHRISTY HAVARD
TECHNICAL DIR.: N/A

This drawing represents visual concepts and construction suggestions only. It does not replace the knowledge and advice of a licensed structural engineer. The drafter is unqualified to determine the structural appropriateness of this design and will not assume responsibility for improper engineering or use.

SCALE: 1/4"=1'0"
DATE: 2/3/2025
DRAFTED BY: ANEIL R

PLATE
9 OF 9